

STABLE BLOCK

Revisions		
A	Stable doors rev; hay shelter added	15.08.22

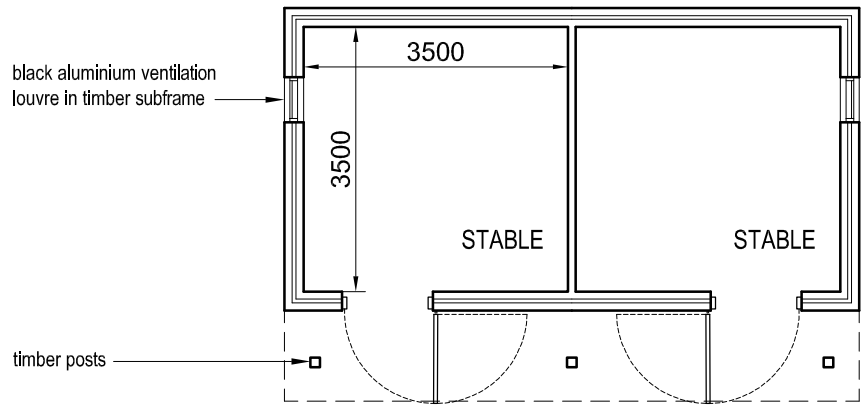


PLAN

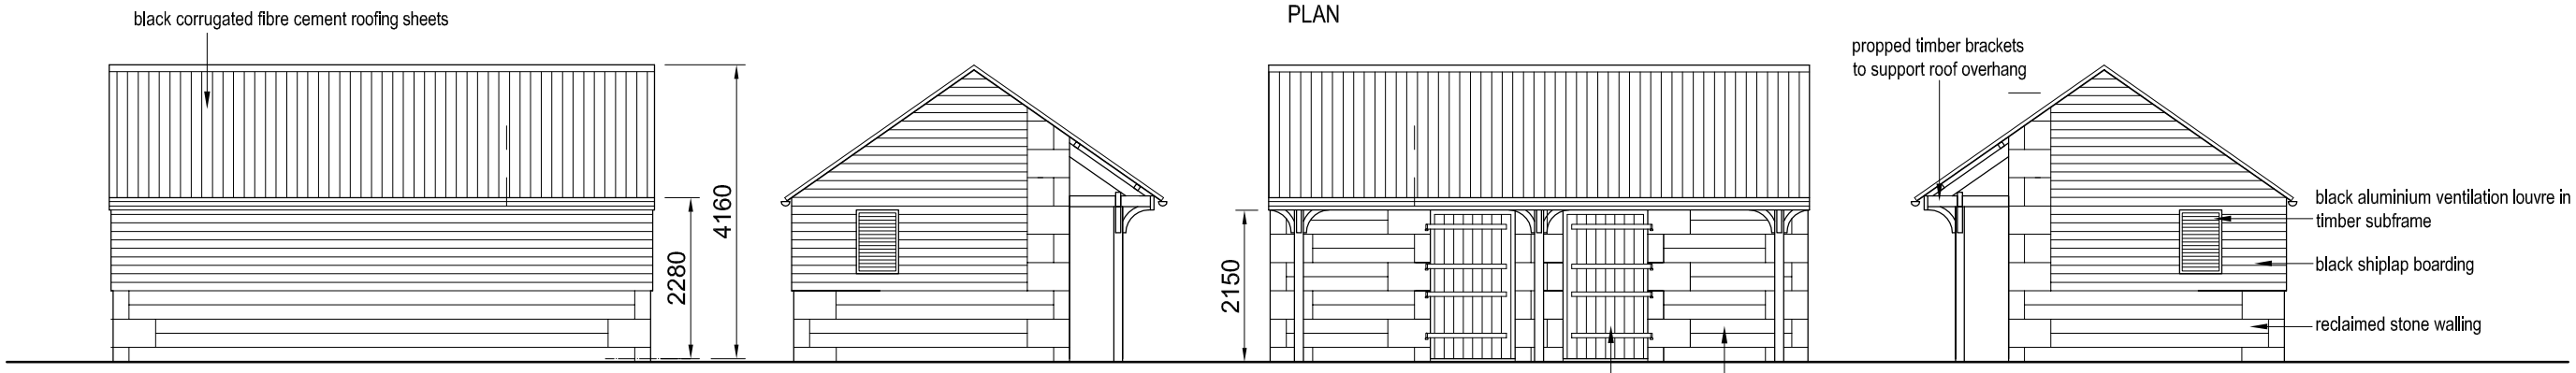


REAR ELEVATION | SIDE ELEVATION | FRONT ELEVATION | SIDE ELEVATION

STORE

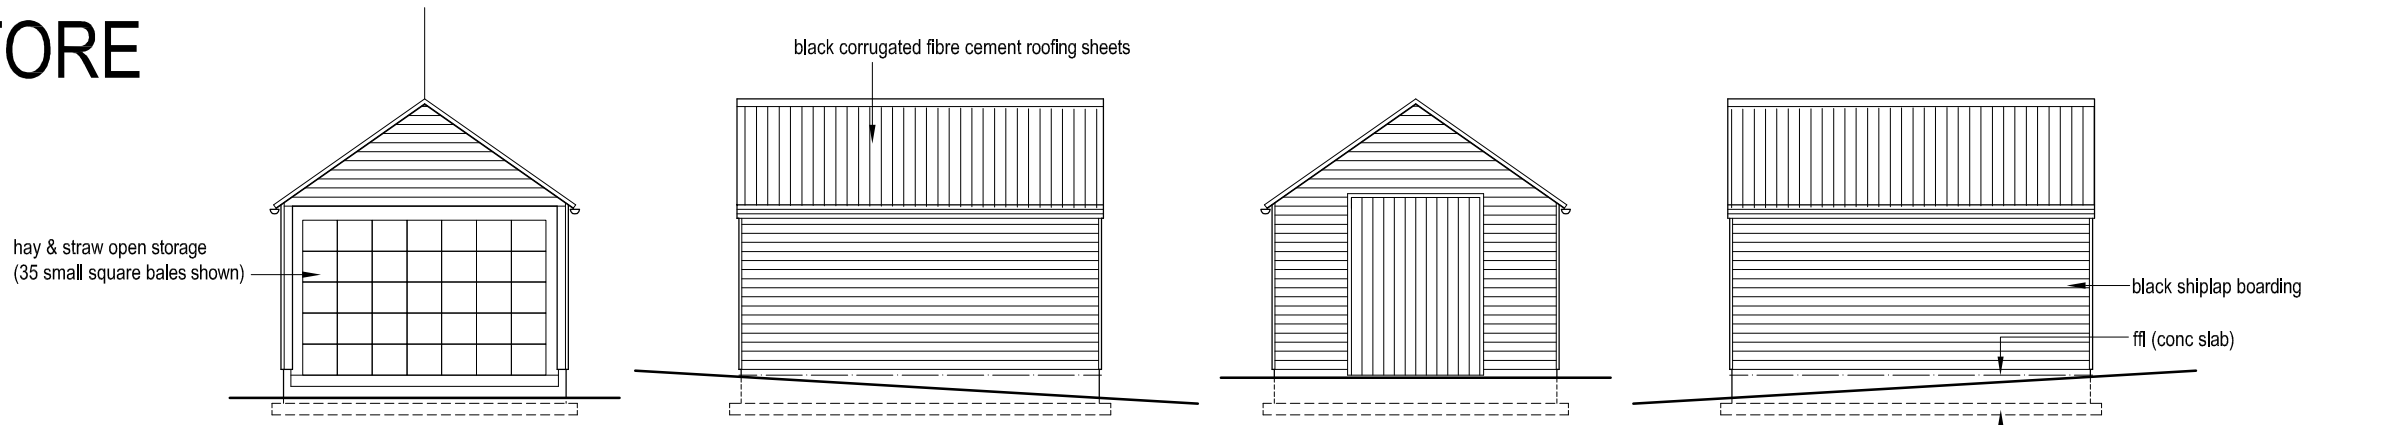

REAR ELEVATION | SIDE ELEVATION | ENTRANCE ELEVATION | SIDE ELEVATION

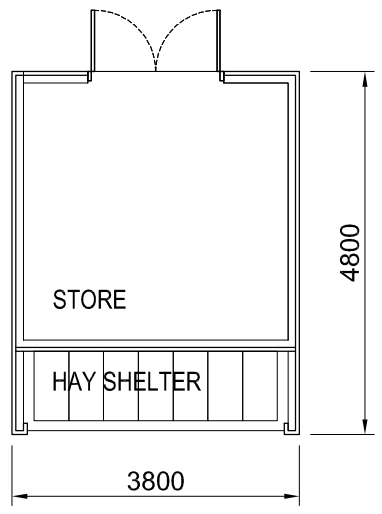

0 1 2 3 4 5m

job	Archbury Lodge, Whiston Proposed Stables & Store				
title	Building Details				
date	scale	drawn by	dwg. no.	rev.	
1.08.22	1/100 @ A3	..	AL-03	A	

Ian Ankers architecture
Building and Design Consultants
Ryecroft Farm, Rushton Spencer, Macclesfield, SK11 0RP
t 01260 546944
e ian@ianankers.co.uk
w www.ianankers.co.uk