


South Elevation

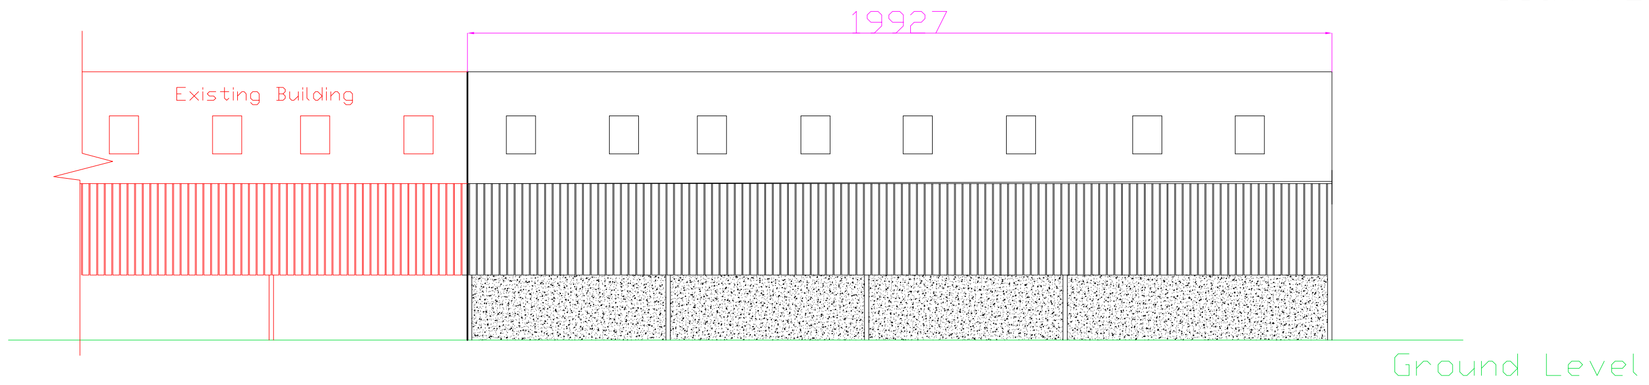


North Elevation

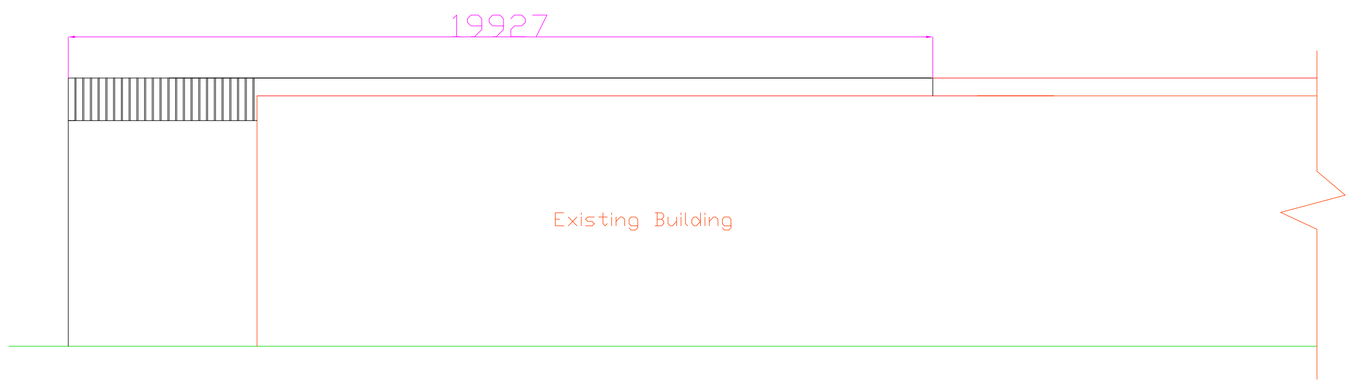

East Elevation

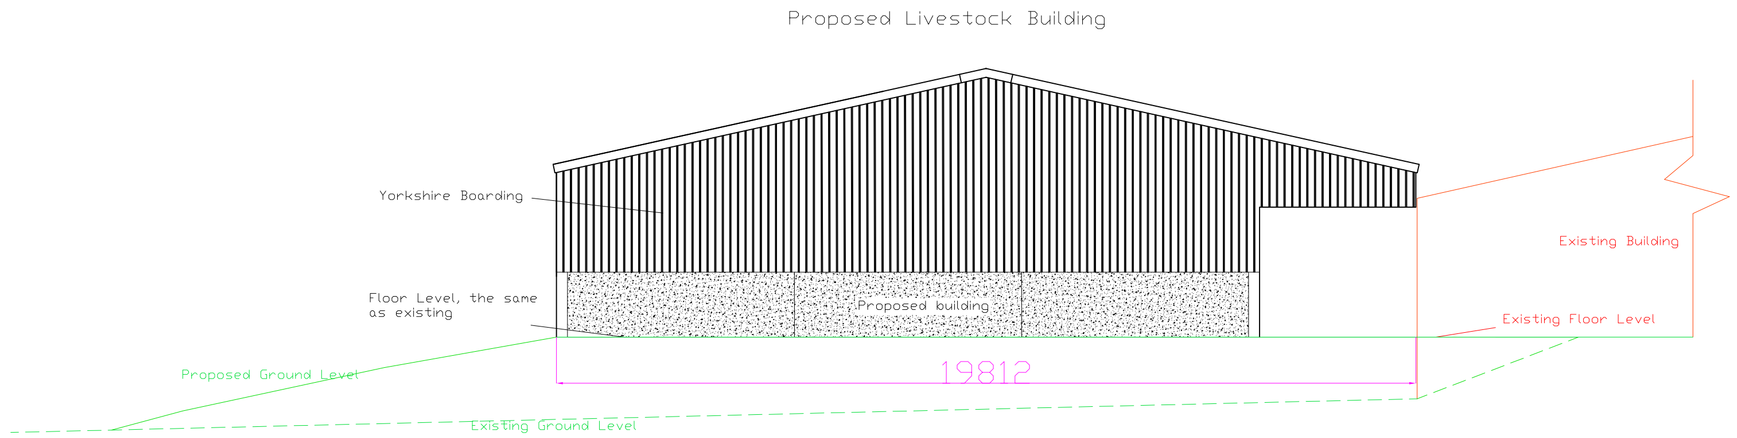

West Elevation

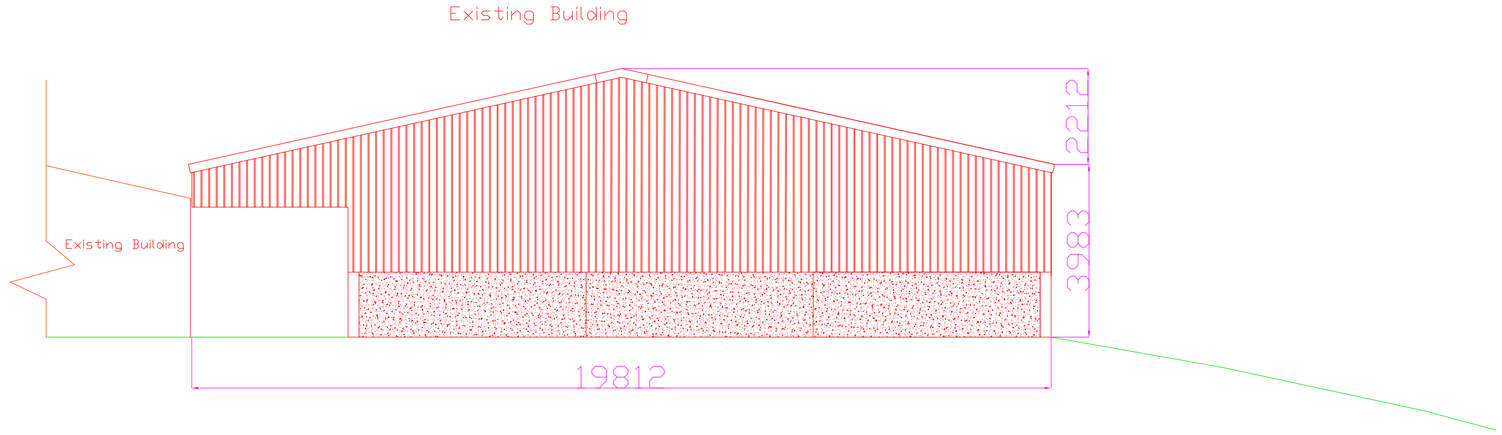

-Roof sheeting to be Natural Grey coloured fibre cement sheeting to match existing
-Vertical cladding to be treated yorkshire boarding and concrete panels
-Below cladding to be pre-stressed concrete panel
-All dimensions are stated in mm

Ian Harvey Fabrications Ltd	All Measurements In mm.

DR & BA Cotton, Blakeley Farm	Version 1	Scale: 1:100	Date: 02.09.22	M W Bethell