

South Elevation

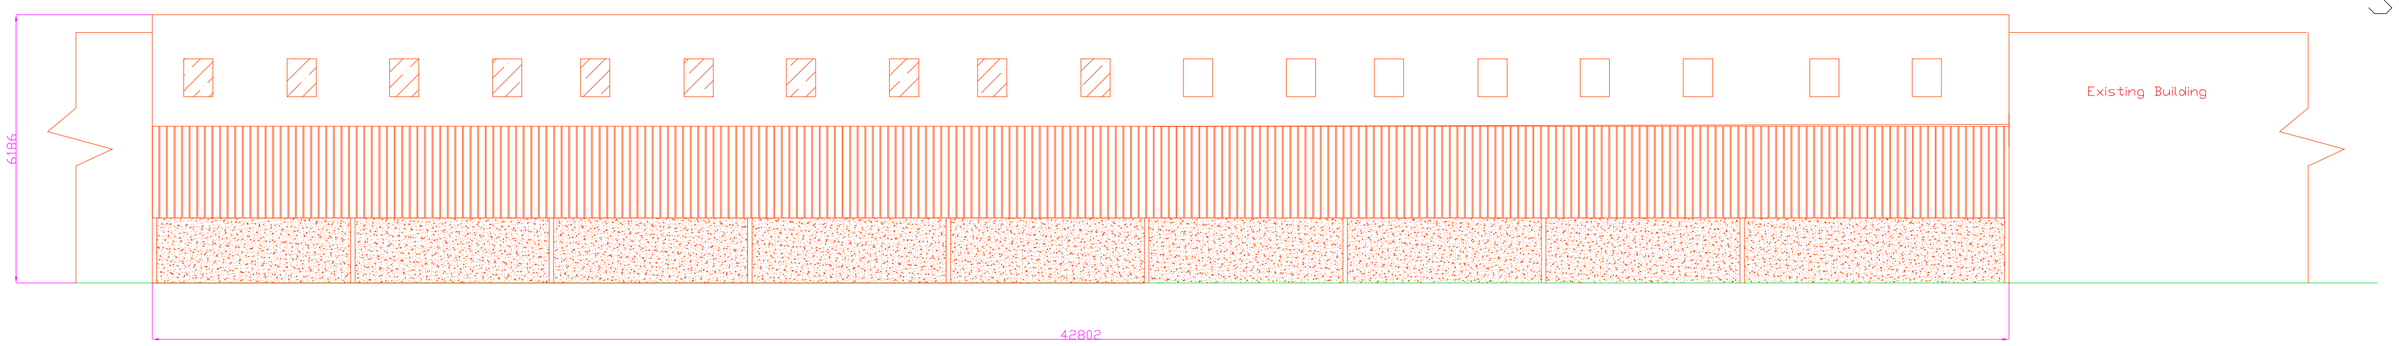


North Elevation



East Elevation

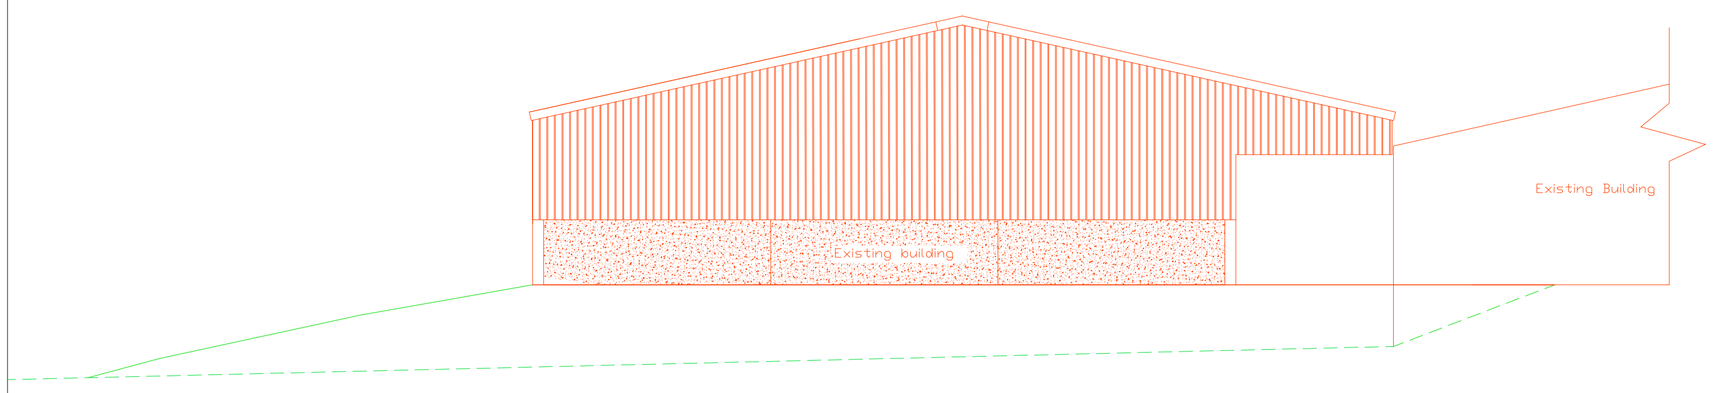

West Elevation

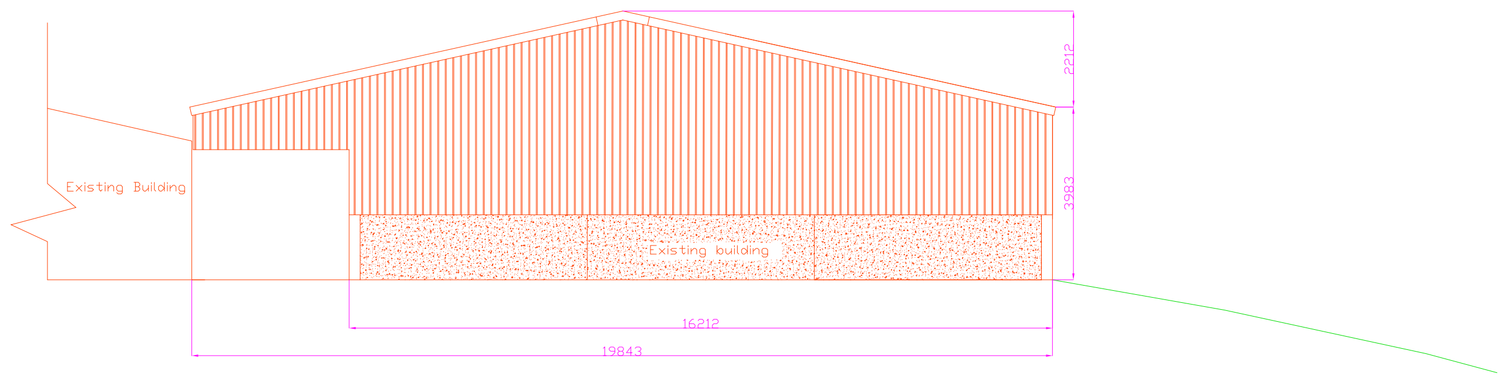

	Ian Harvey Fabrications Ltd			All Measurements In mm.
DR & BA Cotton, Blakeley Farm, Blakeley Lane, Whiston	Version 1	Scale: A1 1:100	Date: 21.09.22	WEH