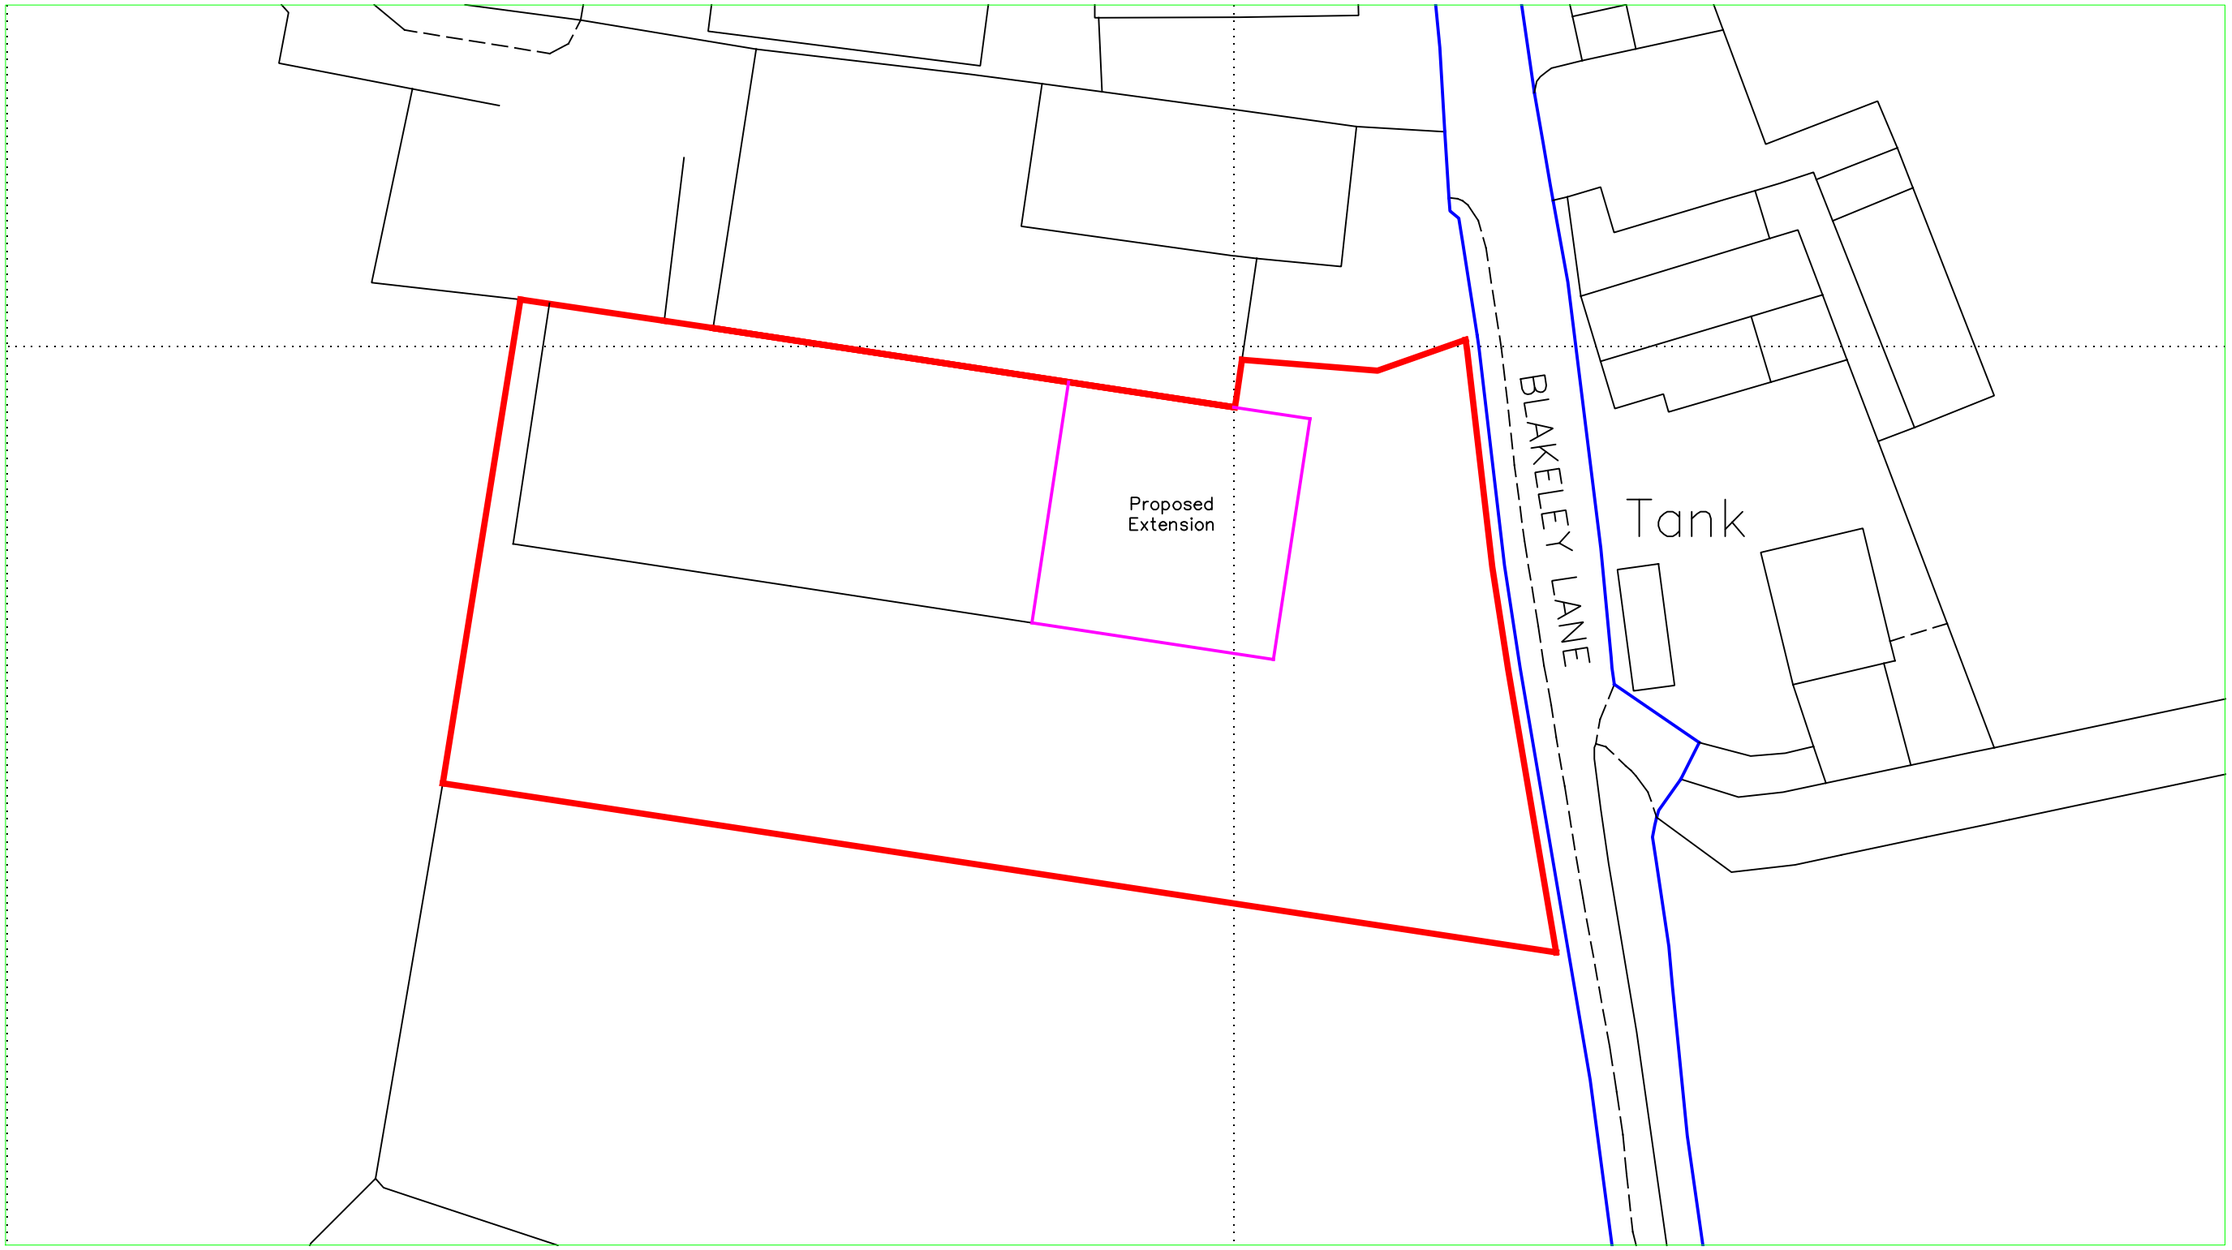


N
W E
S

Reproduced from Ordnance Survey digital map data, 1:2500 scale, by permission of Ordnance Survey on behalf of The Controller of Her Majesty's Stationery Office.
© Crown copyright. All rights reserved. Licence Number: 100005813

Applicant:	DR & BA Cotton Blakeley Farm, Blakeley Lane Whiston, Stoke-on-Trent ST10 2HB
Proposal:	Extension to Existing Agricultural Building to house new parlour, handling and collecting yard
Scales:	1:500 @ A3
Detail:	Block plan
Date:	5th September 2022