

Existing Front Elevation
Scale 1:100



Existing Side Elevation
Scale 1:100

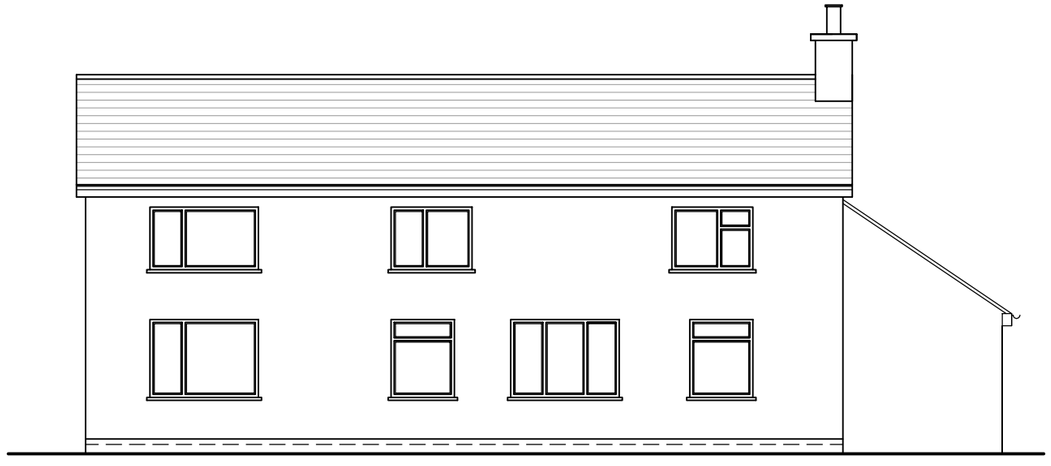

Existing Rear Elevation
Scale 1:100

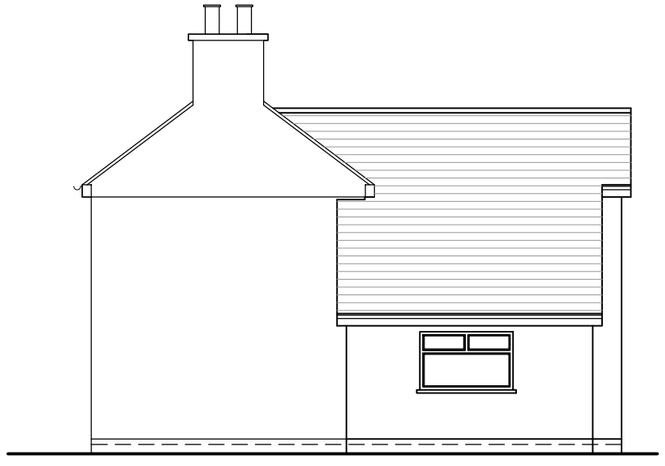

Existing Side Elevation
Scale 1:100



Scale Bar Metres 1:100

Revision	Details of Amendments

Proposed Development

Proposed modifcations and alteration to
Spring Cottage Farm, Mill Lane
Wetley Rocks, Staffordshire
ST9 0BN

Drawing Title

Existing Elevations

Date	Scale @ A3	Sheet
05.09.22	1:100	2 of 3

Applicants Name & Address

Mr D. Halmarack
Spring Cottage Farm,
Mill Lane
Wetley Rocks, Staffordshire
ST9 0BN

(07906) 958944