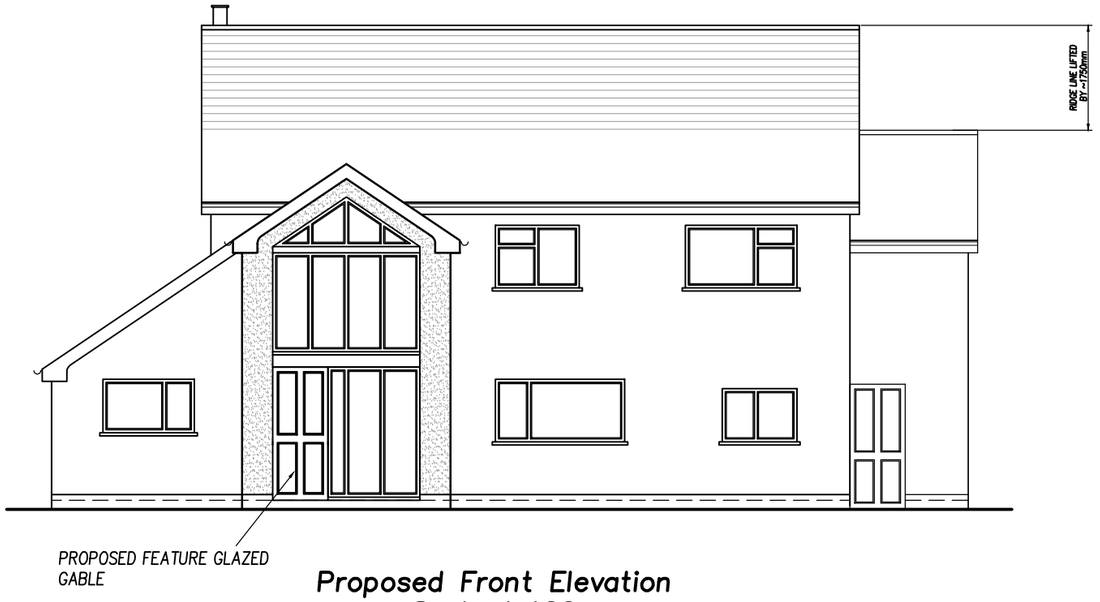

Proposed Front Elevation
Scale 1:100

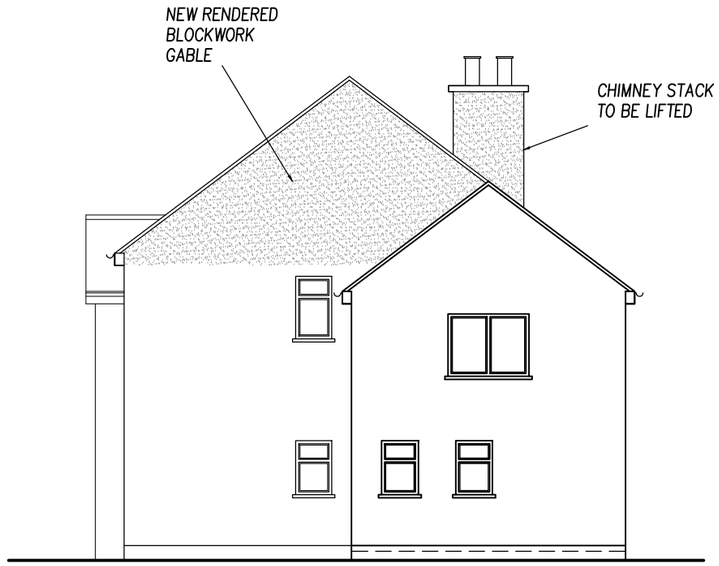

Proposed Side Elevation
Scale 1:100

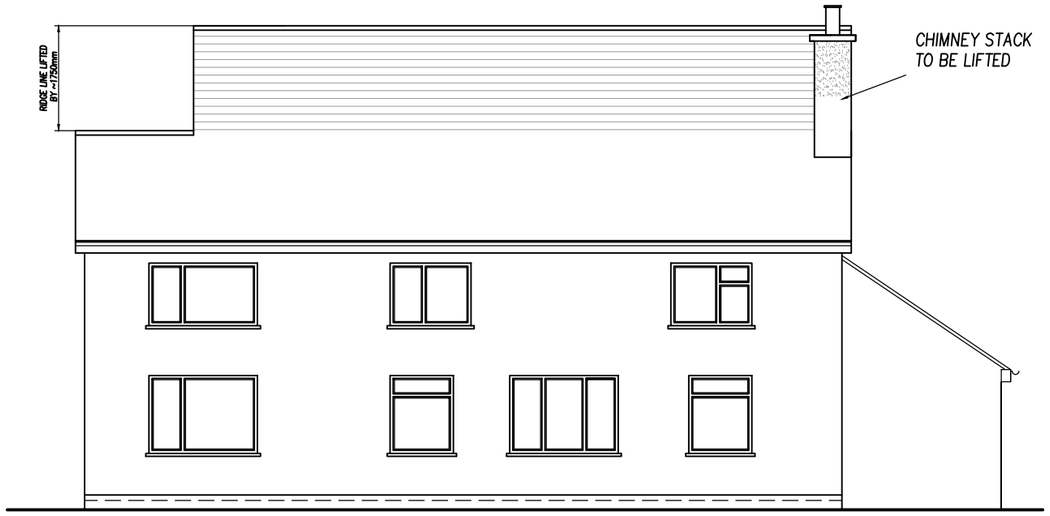

Proposed Rear Elevation
Scale 1:100

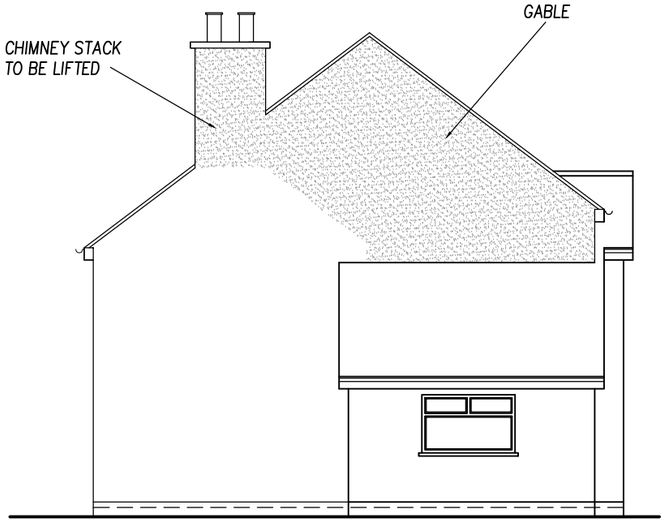

Proposed Side Elevation
Scale 1:100

0 2 4 6 8 10

Scale Bar Metres 1:100

Revision	Details of Amendments

Proposed Development

Proposed modifcations and alteration to Spring Cottage Farm, Mill Lane Wetley Rocks, Staffordshire ST9 0BN

Drawing Title

Proposed Elevations

Date	Scale @ A3	Sheet
05.09.22	1:100	3 of 3

Applicants Name & Address

Mr D. Halmarack
Spring Cottage Farm,
Mill Lane
Wetley Rocks, Staffordshire
ST9 0BN

(07906) 958944