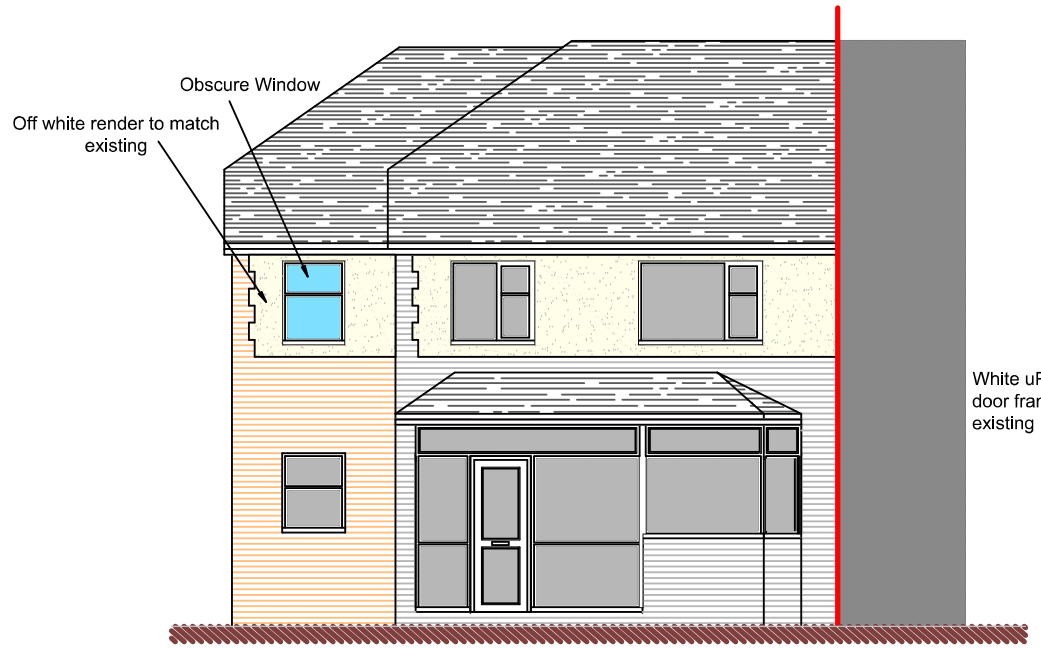

Front Elevation

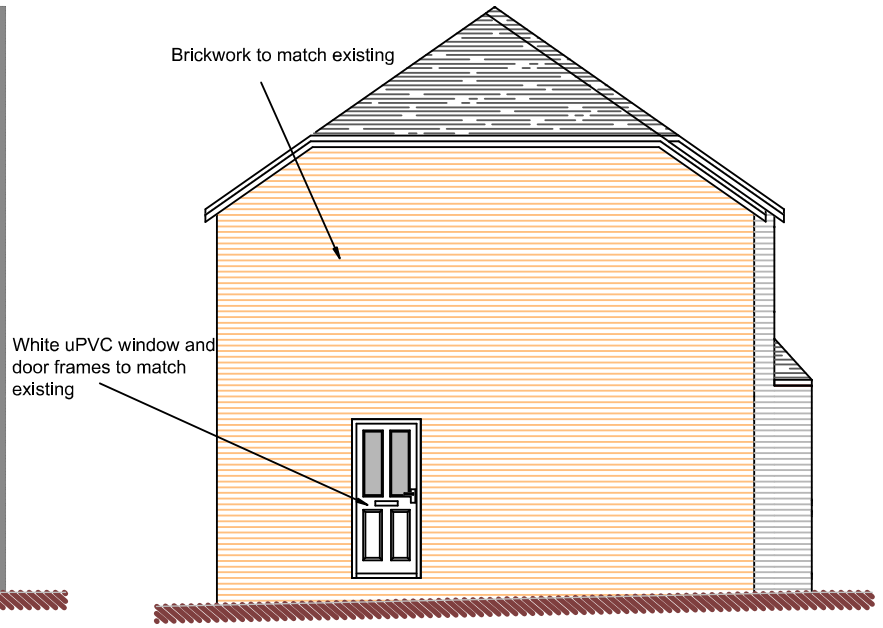

Side Elevation

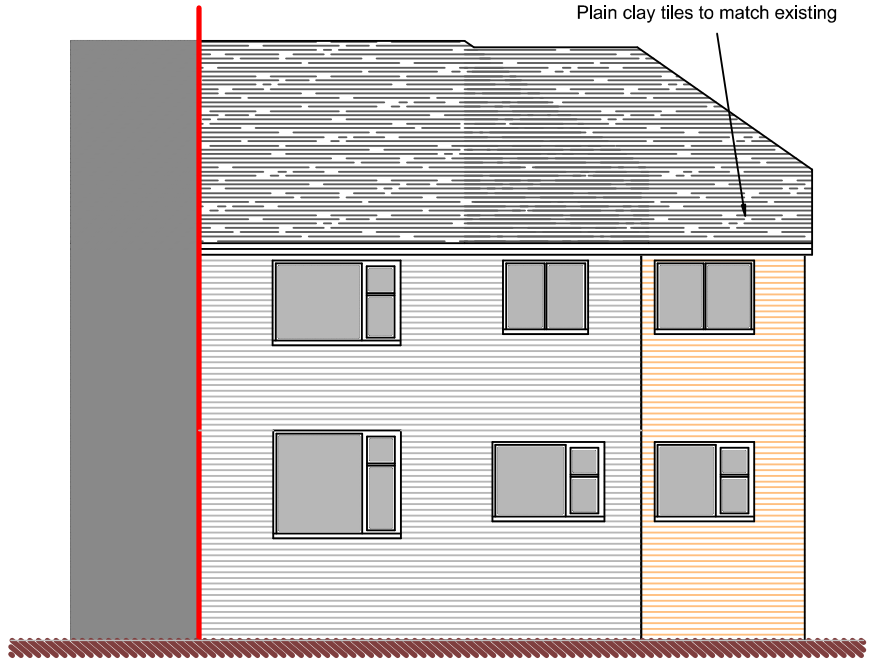

Rear Elevation

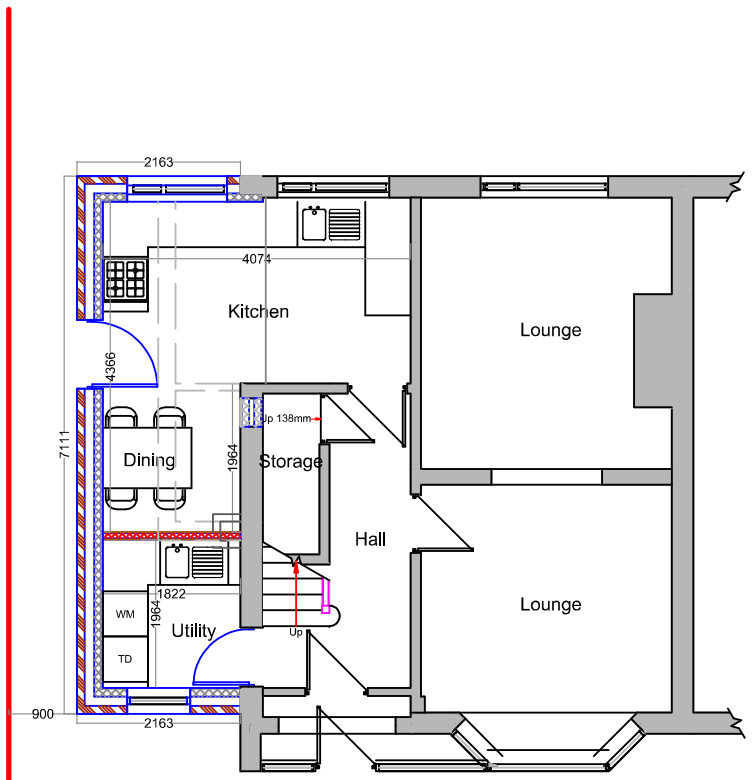

Ground Floor Plan

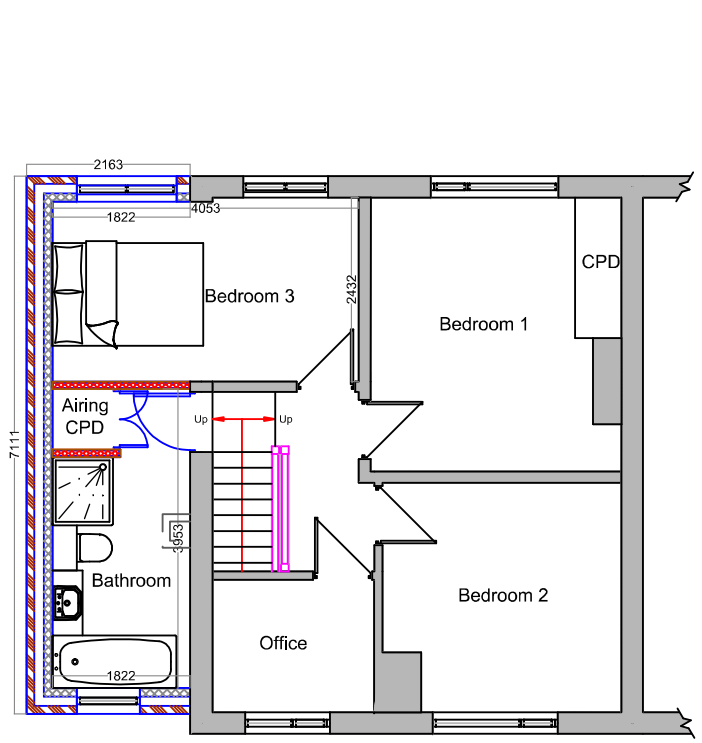

First Floor Plan

Metres

1 2 3 4 5 10

SCALE 1:100

DBD Architectural Consultancy Ltd ©2022

1. Copyright is vested with DBD Architectural Consultancy Ltd.

2. All dimensions to be checked on site before proceeding.

3. Contractor to check/adjust dimensions of new work to suit existing conditions.
Do not assume existing structure or details are plumb, square or level.

4. Contractor must notify the architect of any discrepancies before proceeding.

5. All drawings to be read in conjunction with all other consultants drawings and specs.

Rev	Date	Description
E	13.09.22	Amendments following planners comments
D	29.07.22	Minor Amendments
C	28.07.22	Amendments made following comments
B	27.07.22	Amendments made following comments
A	11.07.22	Amendments made following comments

DBD Architectural Consultancy

DBD Architectural Consultancy Ltd
50 Broad Street, Leek,
Staffordshire, ST13 5NS
01538 383118
mail@dbdconsultants.co.uk
www.dbdconsultants.co.uk

Mr G Hollins
Rosedene
Willfield Lane, Brownedge
ST6 8SN
Client

Side Extension
Project

Title
Plans as Proposed

Stage: Planning
Size: A3
Scale: 1:100
Date: 07.07.22
Job No: 2238
Drawing Number: PL 03E