



EXISTING REAR ELEVATION



EXISTING FRONT ELEVATION

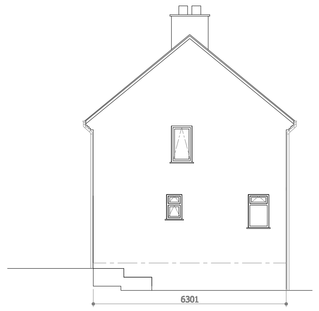

EXISTING SIDE ELEVATION (EAST)

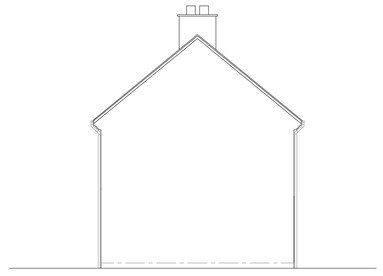


EXISTING SIDE ELEVATION (WEST)




PROPOSED REAR ELEVATION WITH JULIET AND OPTIONAL CANTILEVERED BALCONIES




PROPOSED FRONT ELEVATION

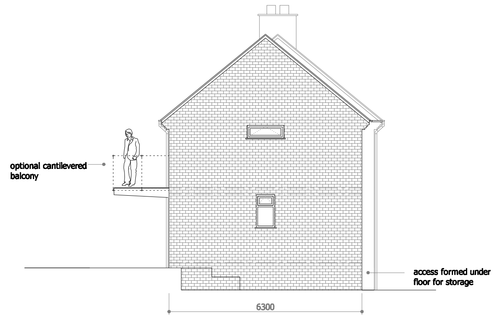

PROPOSED SIDE ELEVATION (EAST)

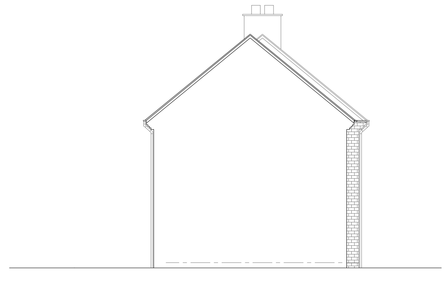


PROPOSED SIDE ELEVATION (WEST)

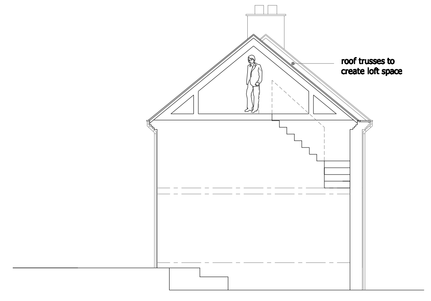


PROPOSED SIDE ELEVATION SECTION
SHOWING OPTIONAL STAIRCASE AND LOFT SPACE




EXISTING FIRST FLOOR PLAN

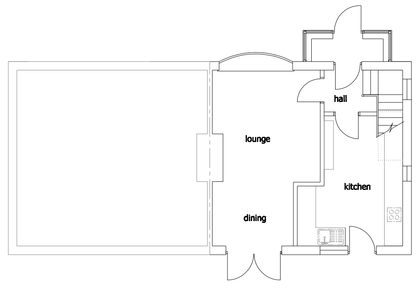


EXISTING GROUND FLOOR PLAN

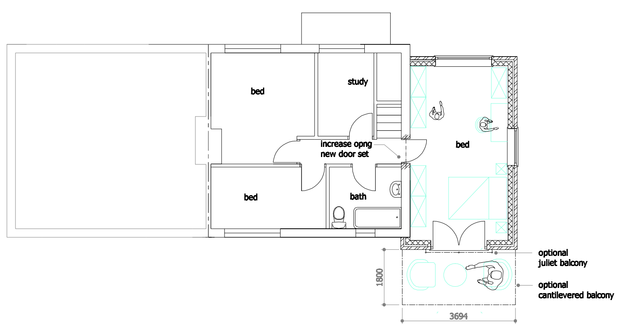


PROPOSED FIRST FLOOR PLAN

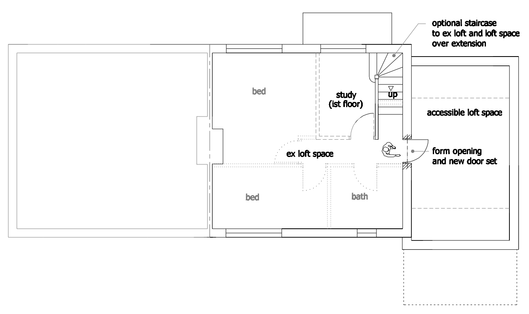

PROPOSED SECOND FLOOR PLAN

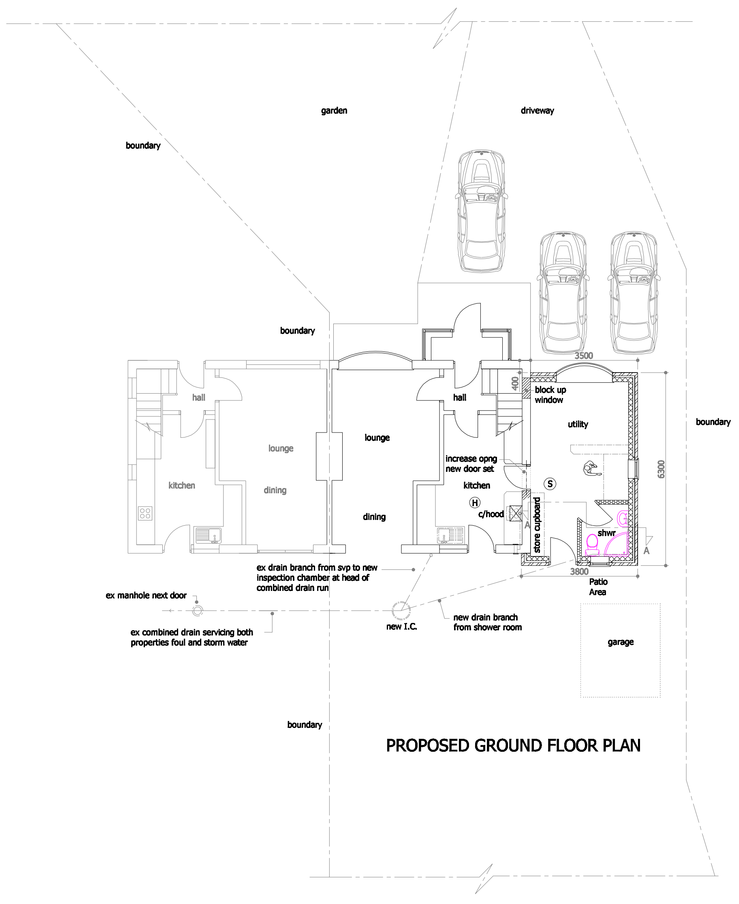

PROPOSED GROUND FLOOR PLAN

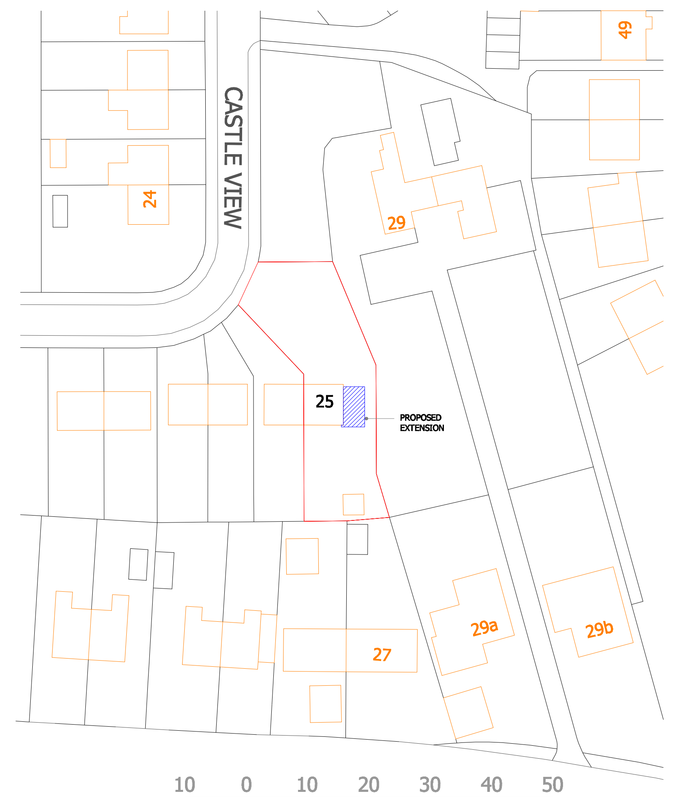

SITE / BLOCK PLAN
Scale 1:500

PROPOSED 2 STOREY SIDE EXTENSION for MS A FARRAL
at 25 CASTLE VIEW BIDDULPH STOKE ON TRENT ST8 6LF

Drawing no A1 PLANNING MAY 22 Scales 1:100 1:500