

Datum: 195.00m.
Section B-B.

Proposed Section B~B
Scale 1:100




Datum: 195.00m.
Elevation 5.


Proposed South Elevation
Scale 1:100

Datum: 195.00m.
Elevation 7.

Proposed North Elevation
Scale 1:100

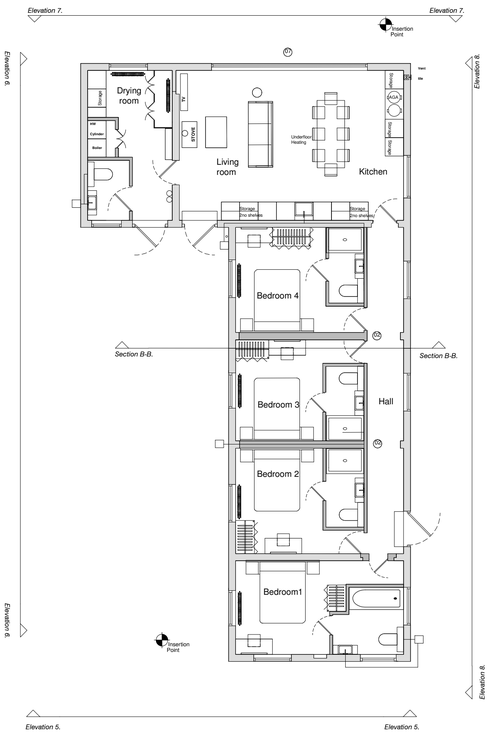

Proposed Ground Floor Plan
Scale 1:100

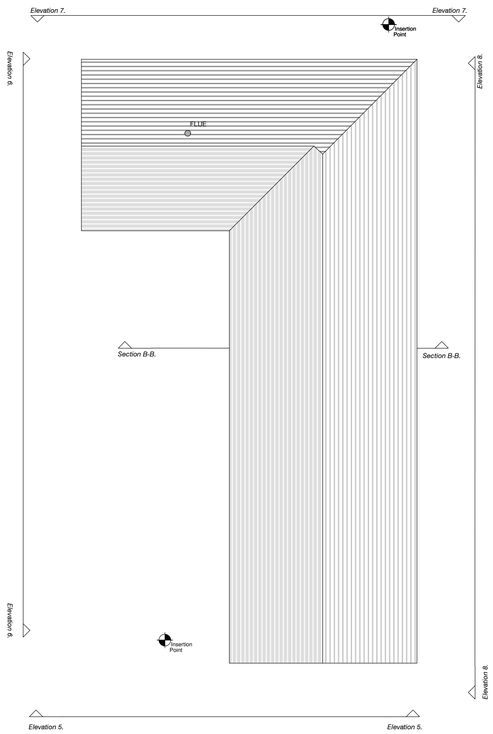

Proposed Roof Plan
Scale 1:100



Datum: 195.00m.
Elevation 6.

Proposed West Elevation
Scale 1:100

Datum: 195.00m.
Elevation 8.

Proposed East Elevation
Scale 1:100

aaron chetwynd
ARCHITECT STUDIO

Scale
0 2 4 6m
1 M 2 M 3 M 4 M 5 M 6 M 7 M 8 M 9 M 10 M

All measurements in millimetres unless otherwise stated / Verify all dimensions on site / This drawing is to be read in conjunction with all other relevant drawings.
and specifications / Refer to Architect in case of any ambiguity or discrepancy / This drawing and its design are copyright / All rights remain the property of Daylesford Organic ©

REV - A	28.07.2021
REVISION	DATE

BARN AT HILLCREST FARM

PROPOSED PLANS & ELEVATIONS
1690.11_ 100_05

STATUS: Issued for Planning
DATE: August 2021
SCALE: 1:100 @ A1

DRAWN: AC
CHECKED: AC

CLIENT:
daylesford
ORGANIC FARM GLOUCESTERSHIRE

Hillcrest Farm, Wootton Lane, Farley,Staffordshire ST10 3BJ