


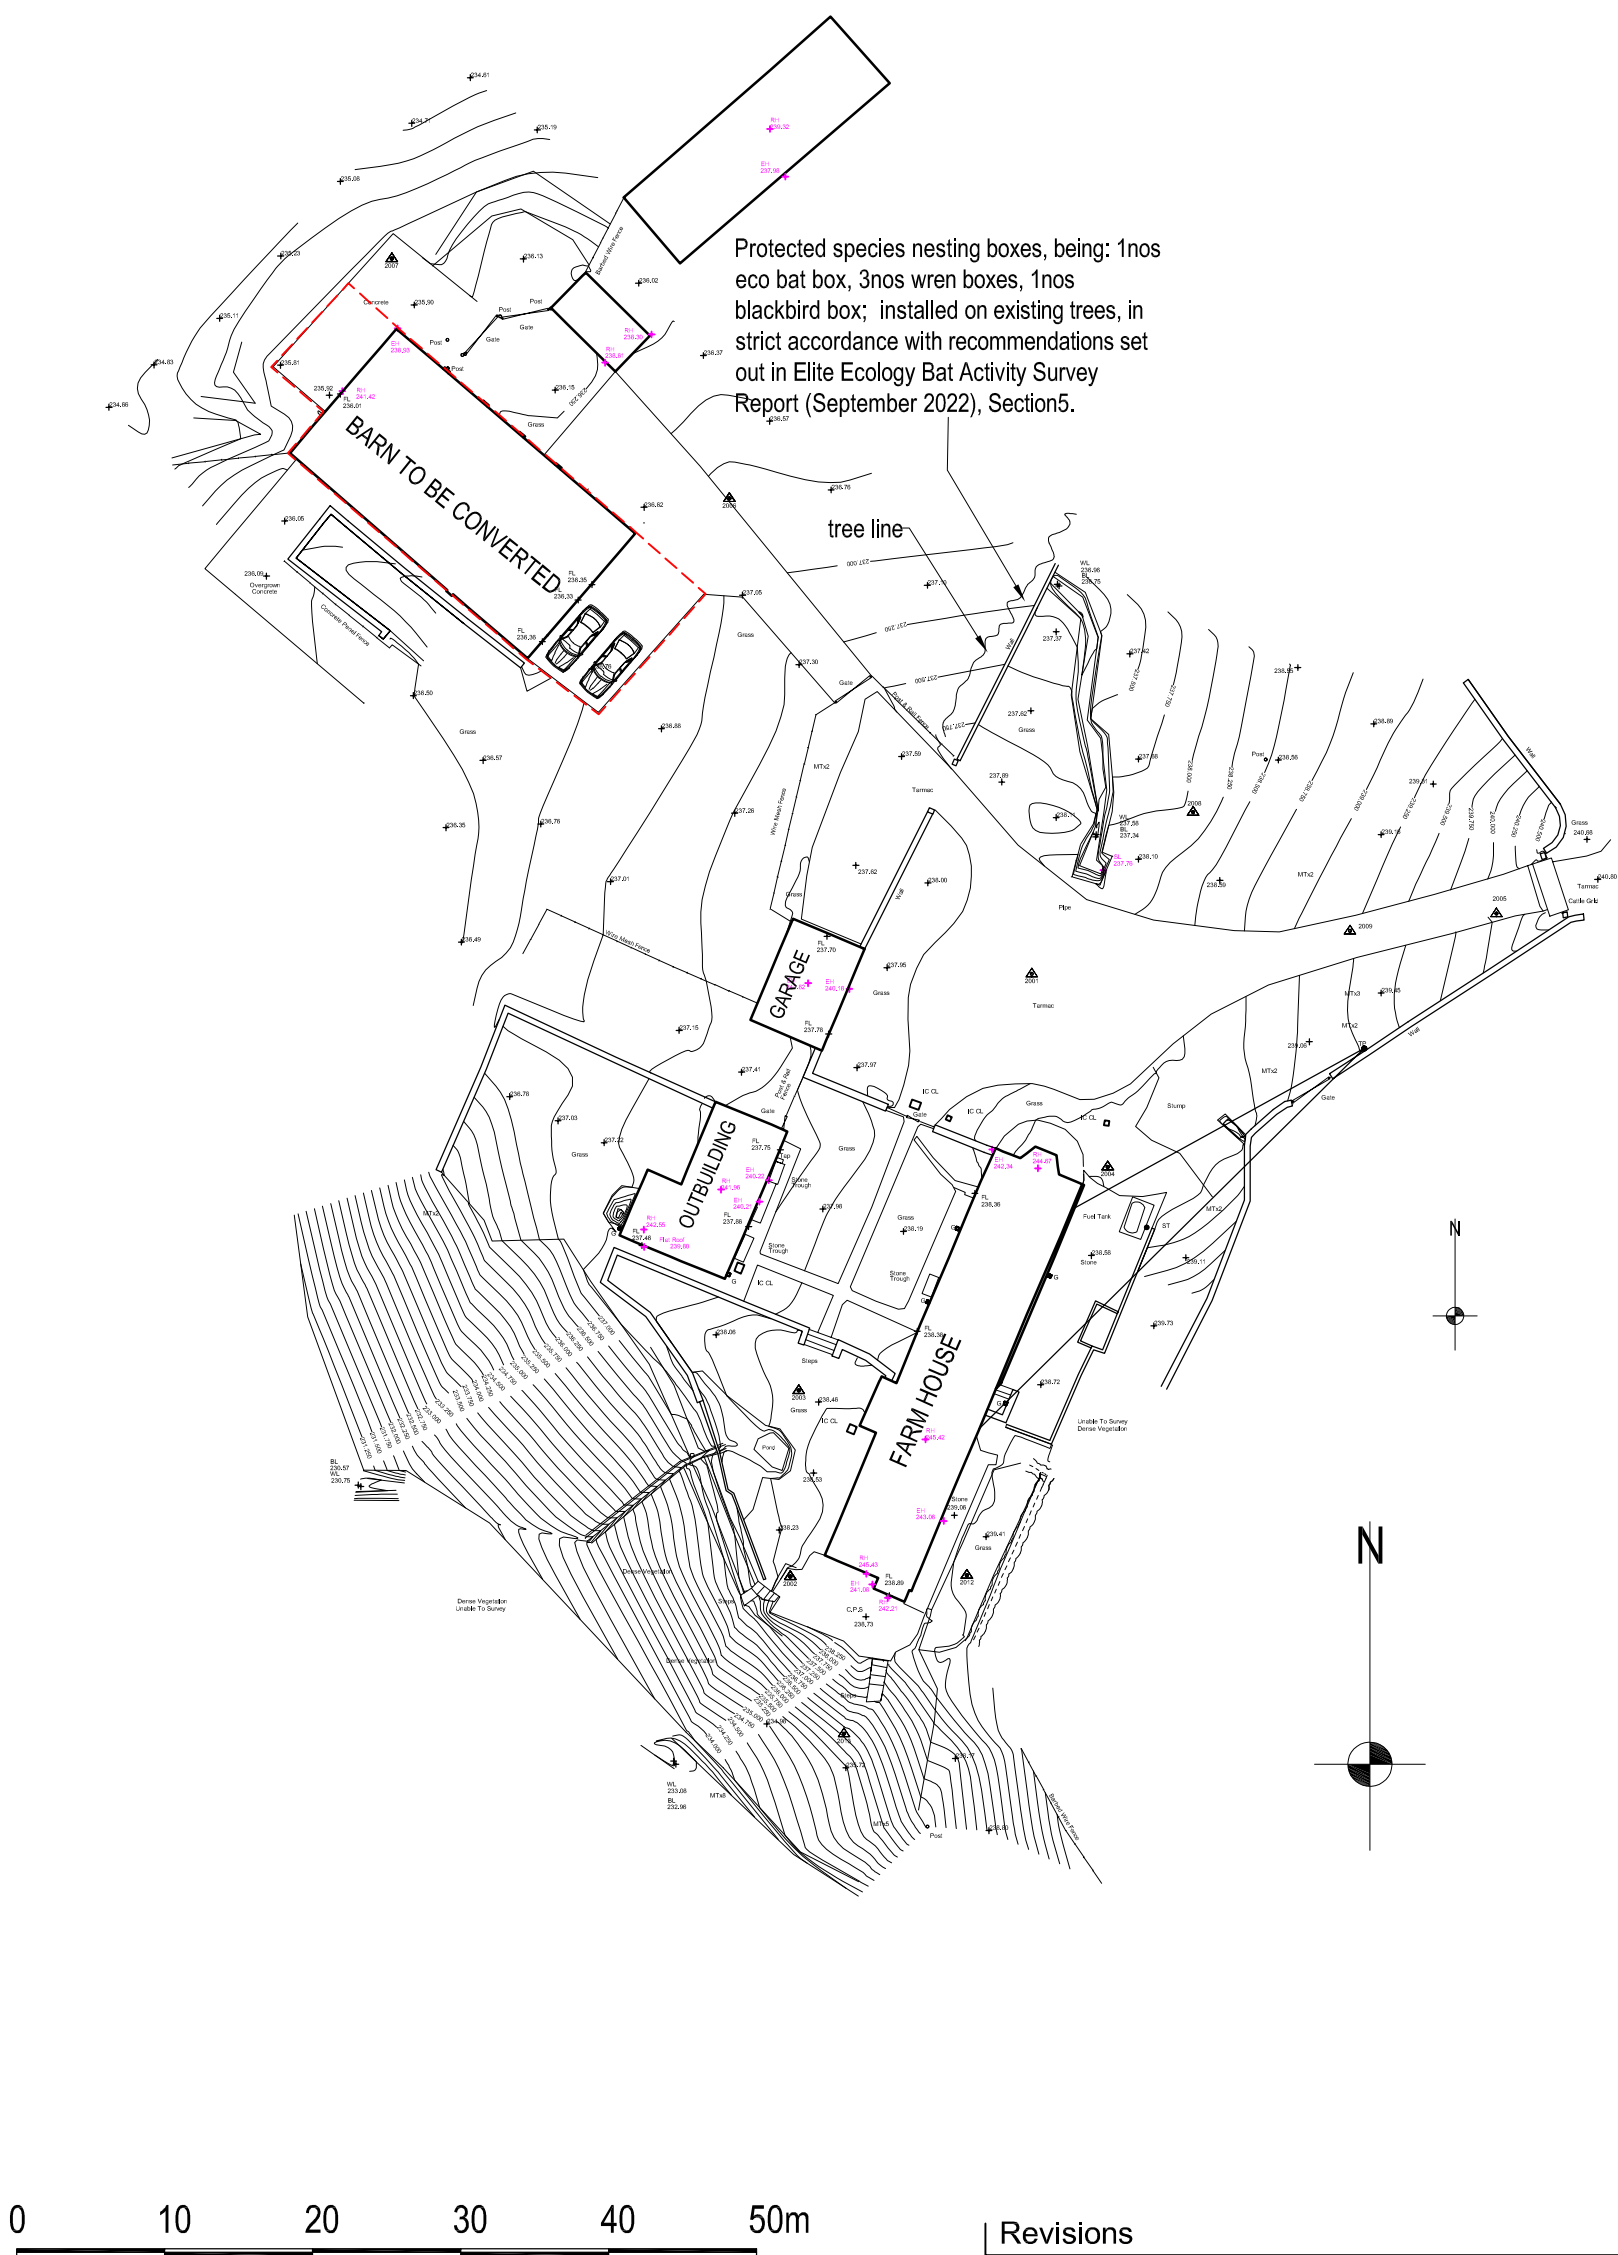


Revisions

A	Protected Species Recommendations added	29.09.22
---	---	----------

Revisions

.	.	.
---	---	---

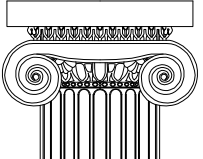job Cloud Park Farm, Dial Lane, Congleton Barn Conversion				
title Site Block Plan				
date 17.03.22	scale 1/500 @ A3	drawn by RA	dwg. no. CPFB-03	rev. A
		Ian Ankers architecture Building and Design Consultants Ryecroft Farm, Rushton Spencer, Macclesfield, SK11 0RP t 01260 546944 e ross@ianankers.co.uk w www.ianankers.co.uk		