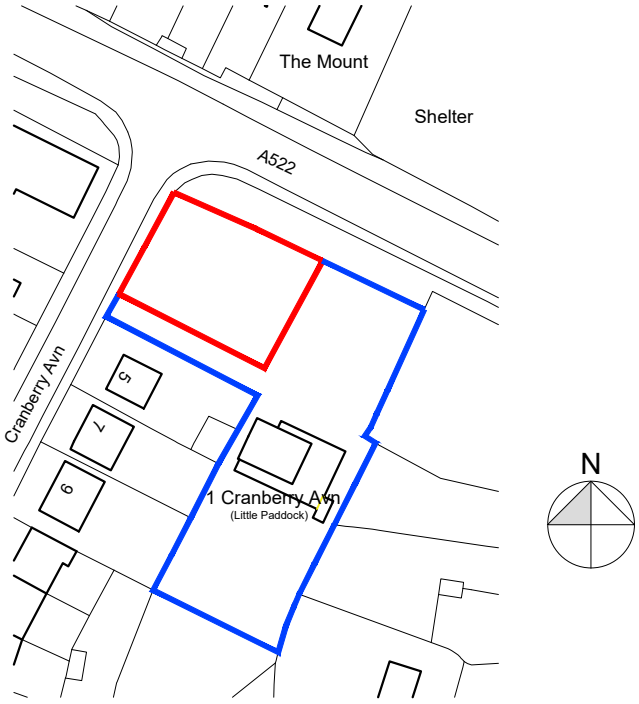



Ordnance Survey, (c) Crown Copyright 2020. All rights reserved. Licence number 100022432

LOCATION PLAN 1:1250

0 10m 20m
SCALE 1:1250

Elkin Design
Architectural, Planning & Building Consultant
14 Highfield Road, Hixon, Staffs, ST18 0LY
Tel 01889 207323 Mob 07941517482
E-mail gordon.elkin2@ntlworld.com

| | |
|---|---|
| DRG. NO. 21-105-01 | revision A |
| title: Location Plan | scale: 1:1250 @ A4 |
| project: Proposed Dwelling on Land Adjacent 1 Cranberry Avn, Checkley | date: Feb 2021 |
| | drawn: GSE |
| client: Mr J Roper | |