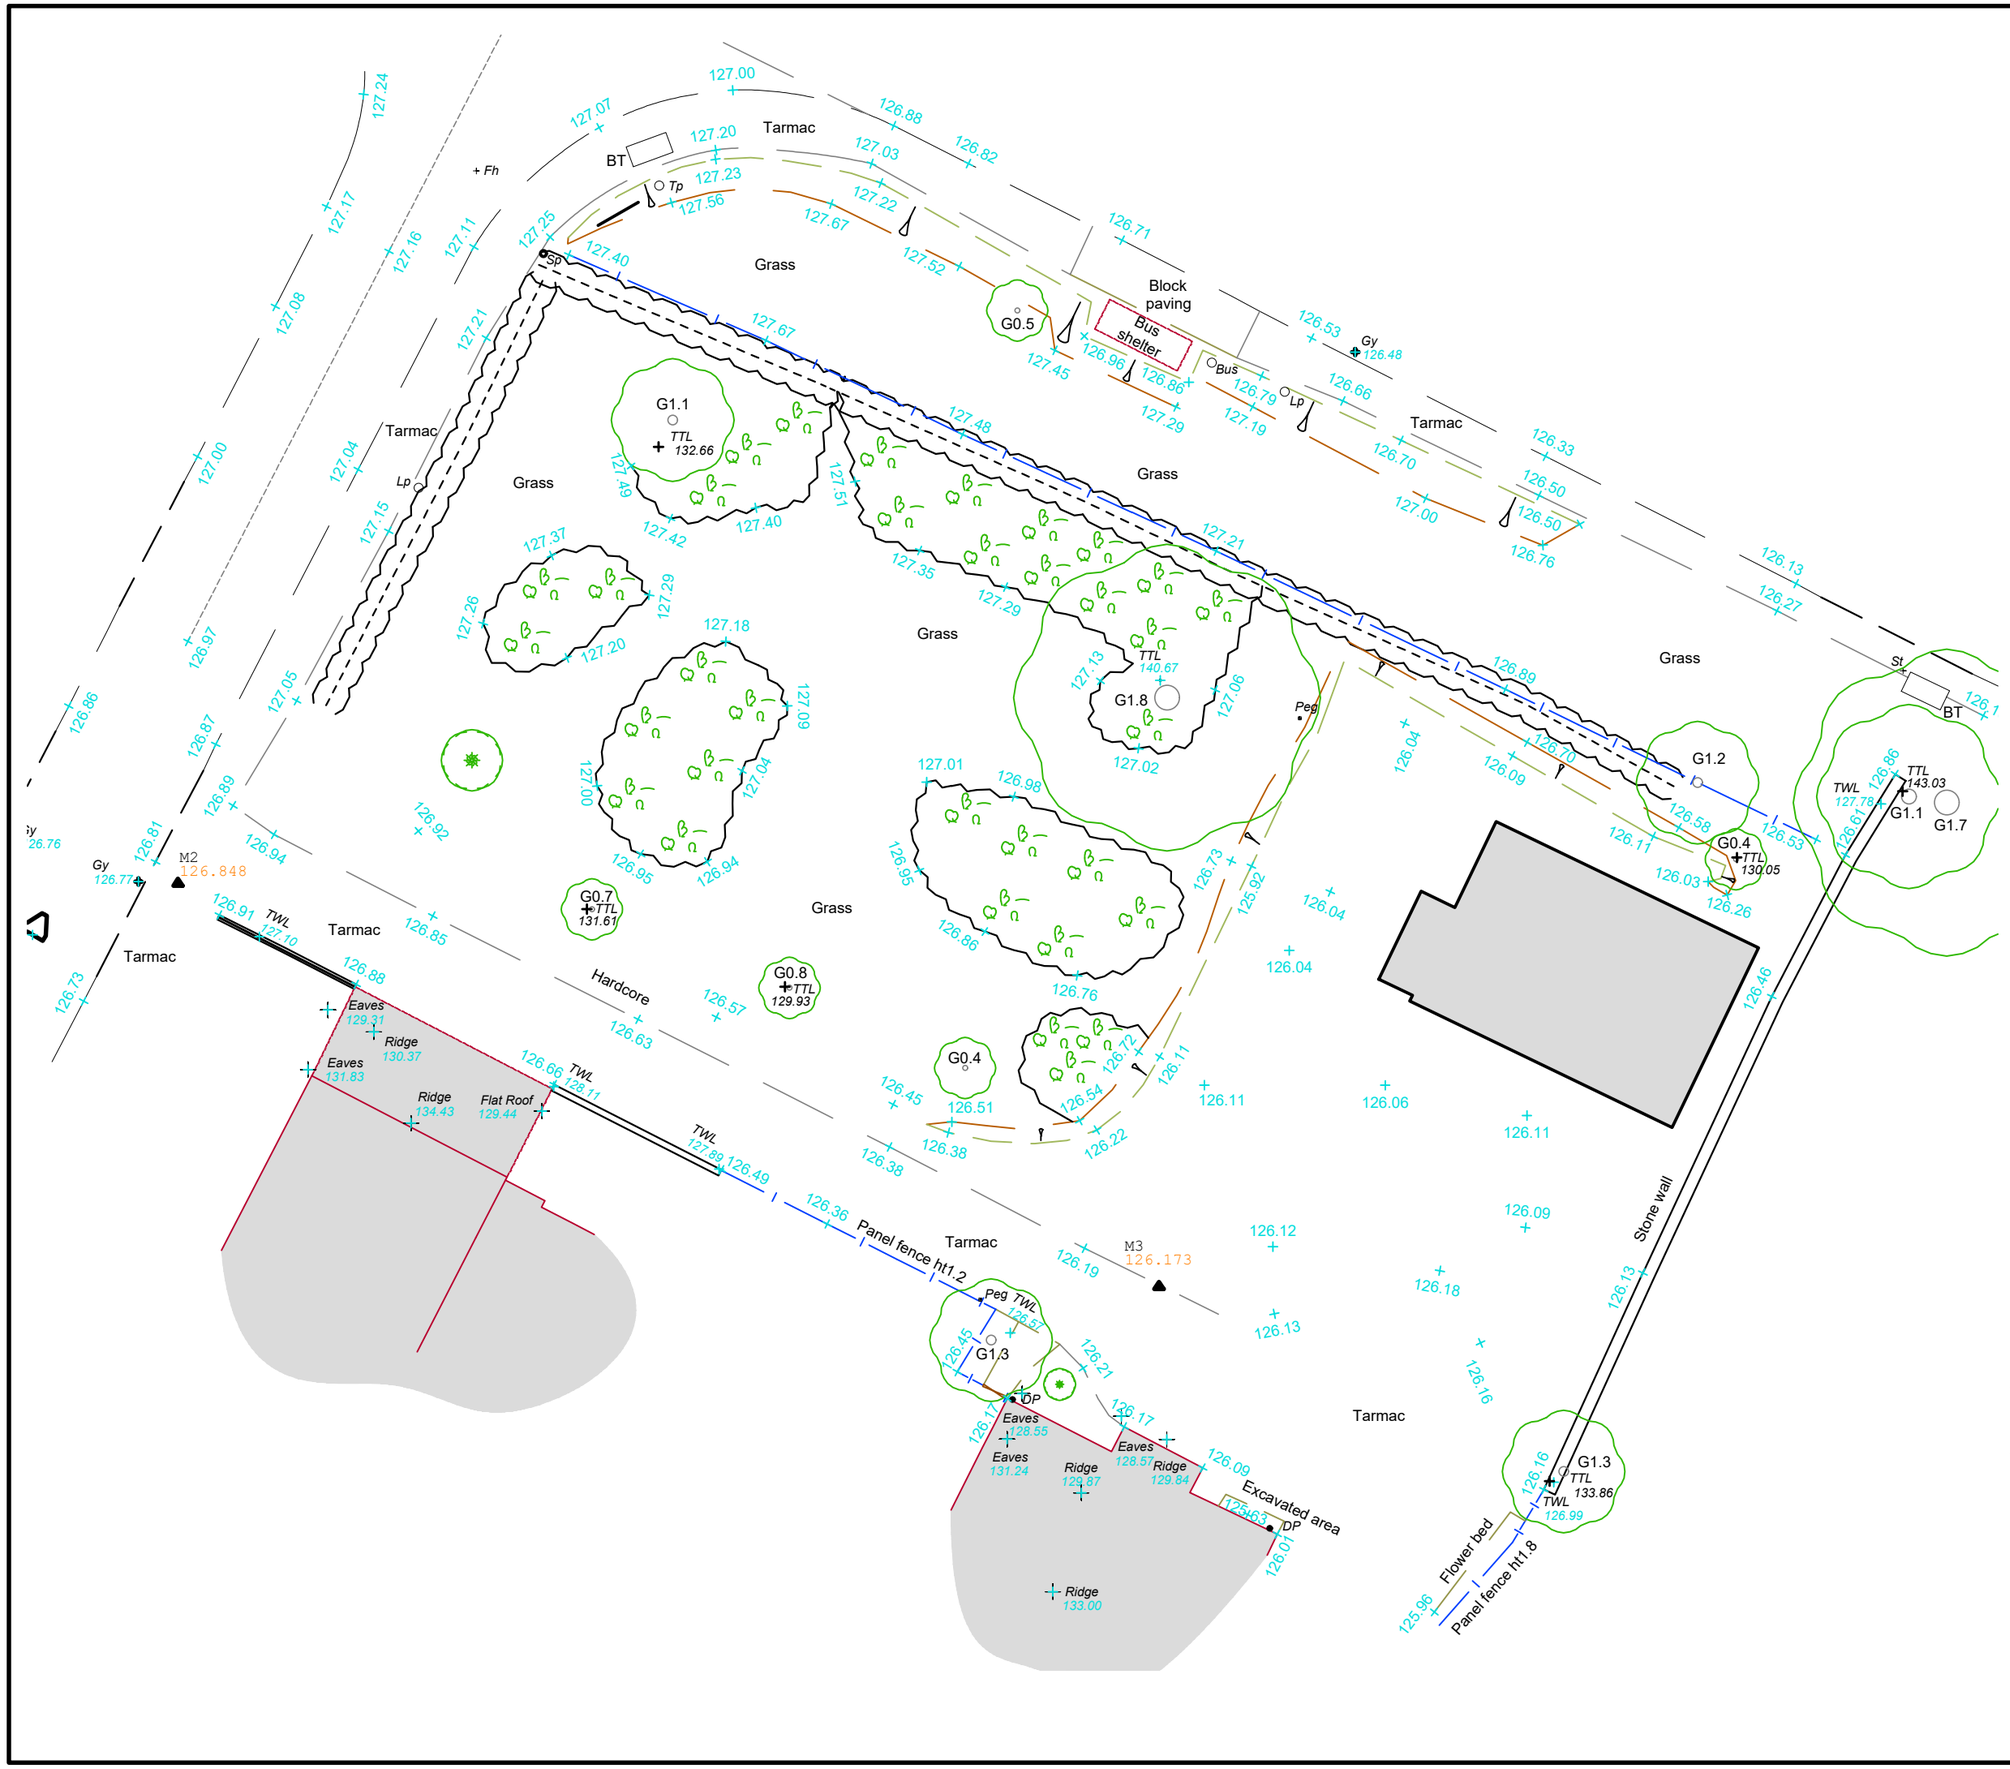

Elkin Design
Architectural, Planning & Building Consultant
14 Highfield Road, Hixon, Staffs, ST18 0LY
Tel 01889 207323 Mob 07941517482
E-mail gordon.elkin2@ntlworld.com

DRG. NO. 21-105-04	revision A
title Site Plan as Existing	scale 1:200 @ A3
project Proposed Dwelling on Land Adjacent 1 Cranberry Avn, Checkley	date May 2022 drawn GSE
client Mr J Roper	