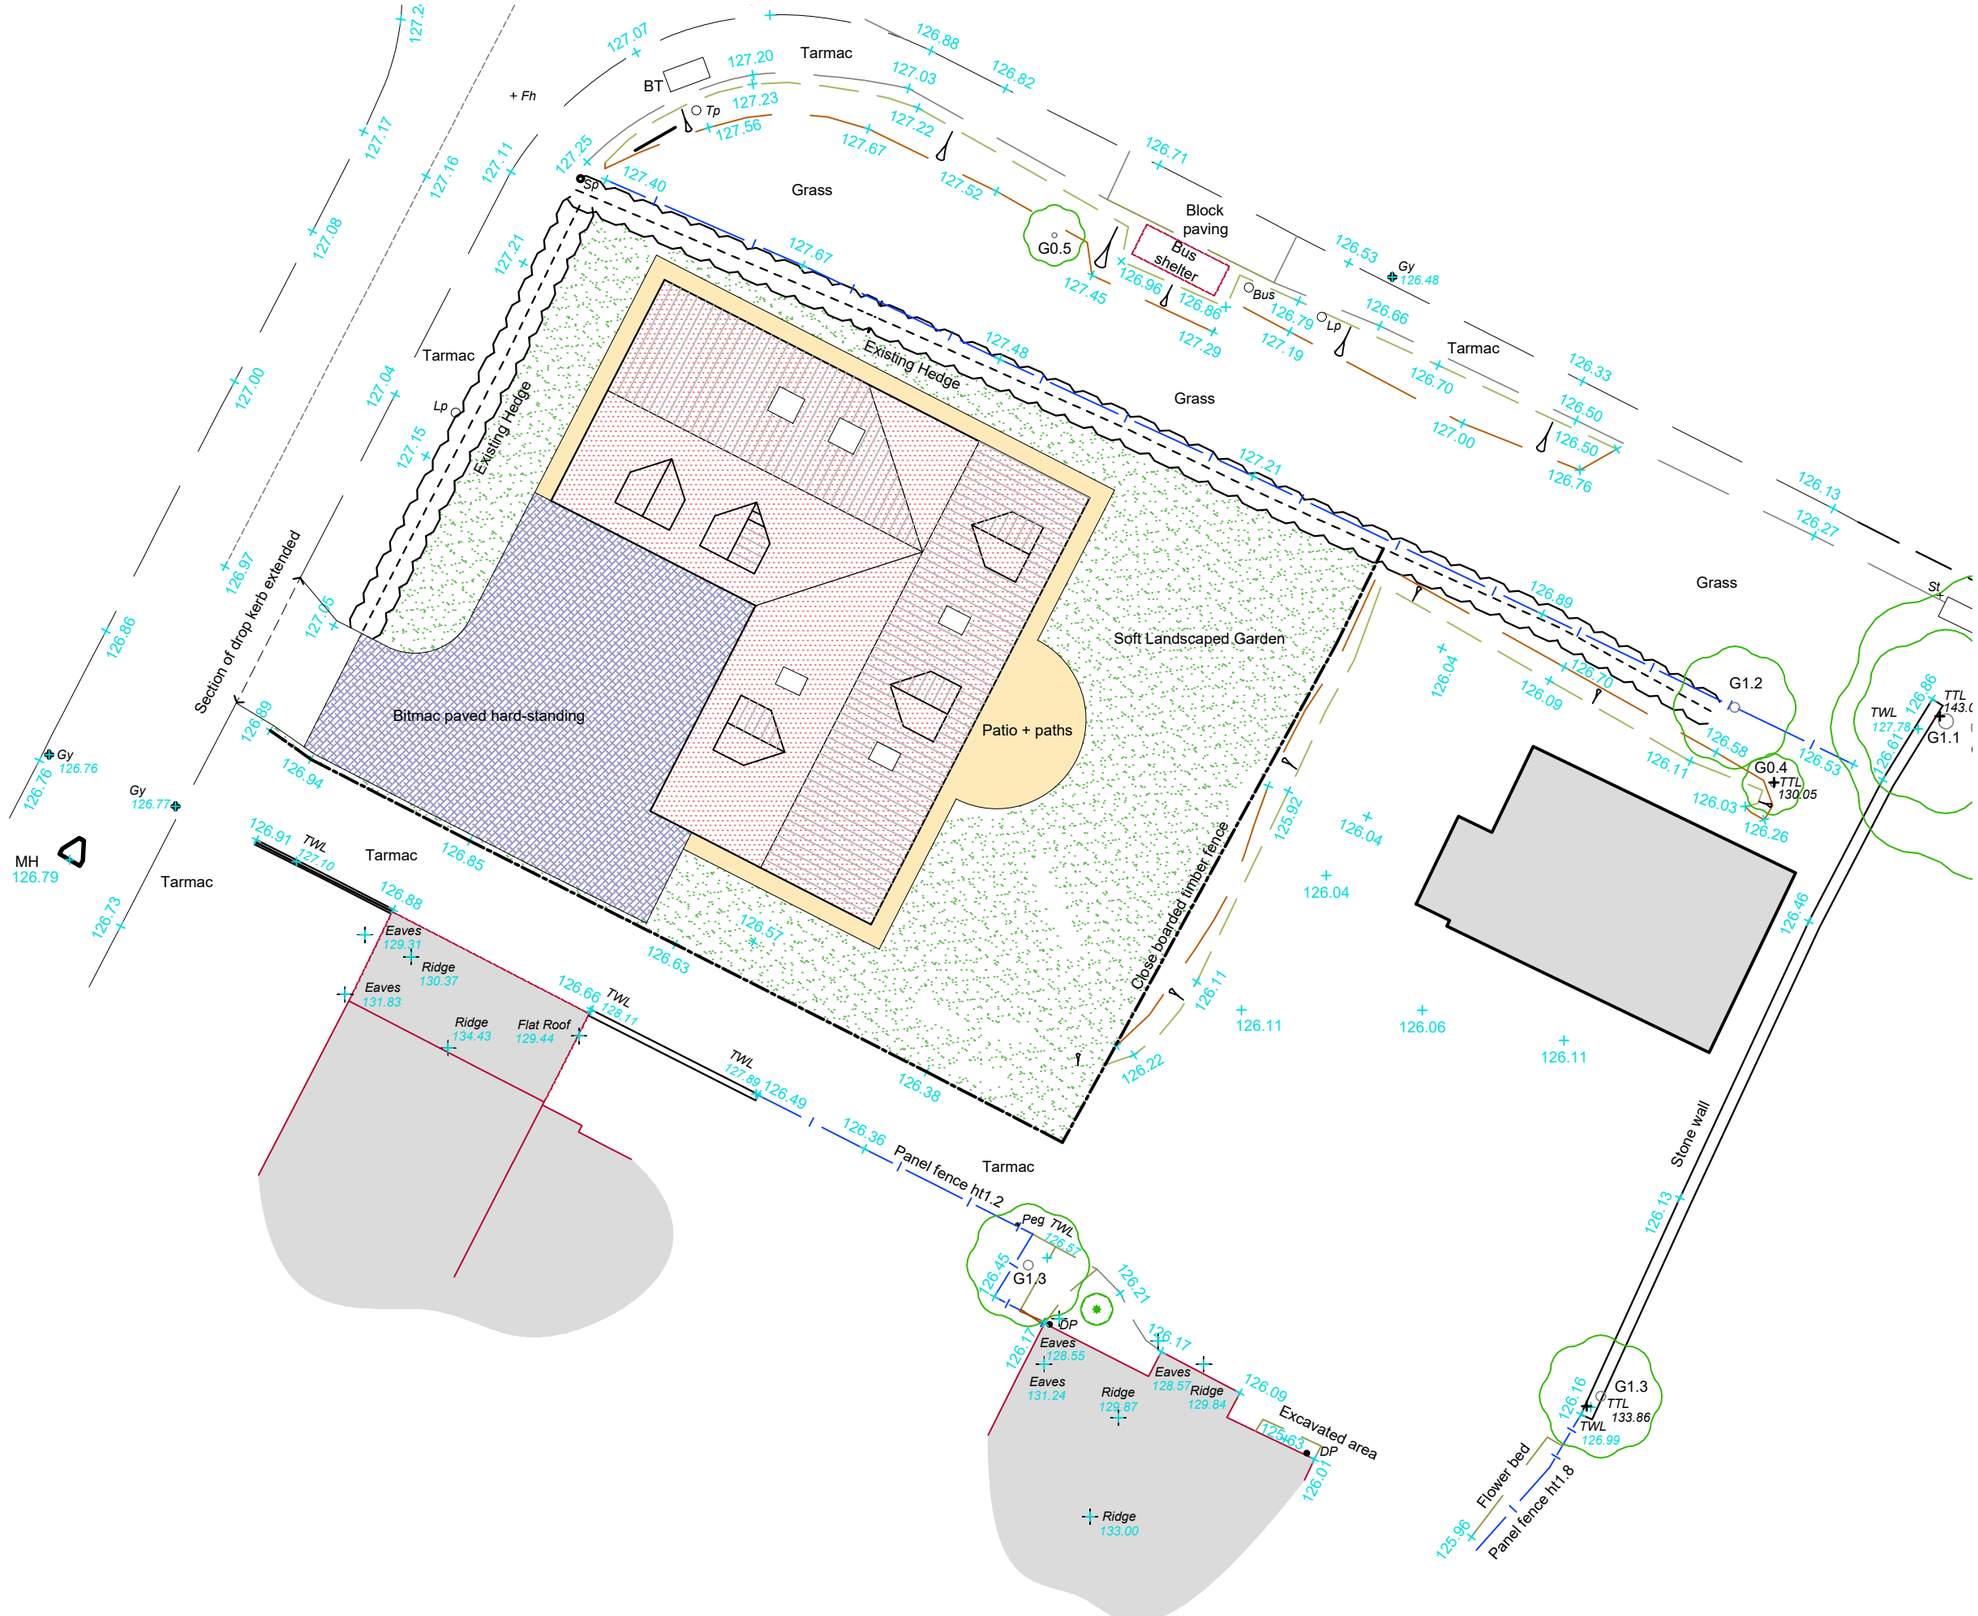


Elkin Design

Architectural, Planning & Building Consultant

14 Highfield Road, Hixon, Staffs, ST18 0LY
Tel 01889 207323 Mob 07941517482
E-mail gordon.elkin2@ntlworld.com

DRG. NO. 21-105-05	revision A
title: Site Plan as Proposed	scale: 1:200 @ A3
project: Proposed Dwelling on Land Adjacent 1 Cranberry Avn, Checkley	date: May 2022
	drawn: GSE
client: Mr J Roper	