


South East Gable Elevation

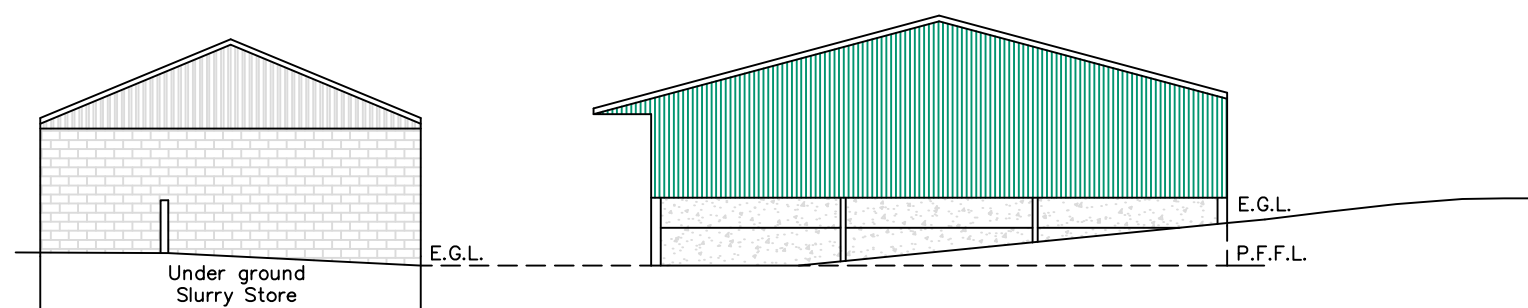

North West Gable Elevation

The site is shielded from views in the wider landscape by mature hedgerows and trees

© Copyright J C Harrison Planning & Admin Services jo@jcharrison.co.uk 07792 144155		
Client: R P Hall Hawksley Farm, Heaton Rushton Spencer, SK11 0SJ		
Project: Proposed Agricultural Livestock Building		
Title: Street Scene		
Drawn: J Harrison	Date: 16.09.2022	
Scales: 1:200 @ A3		
Drg. No.: 1047-004		Rev.: