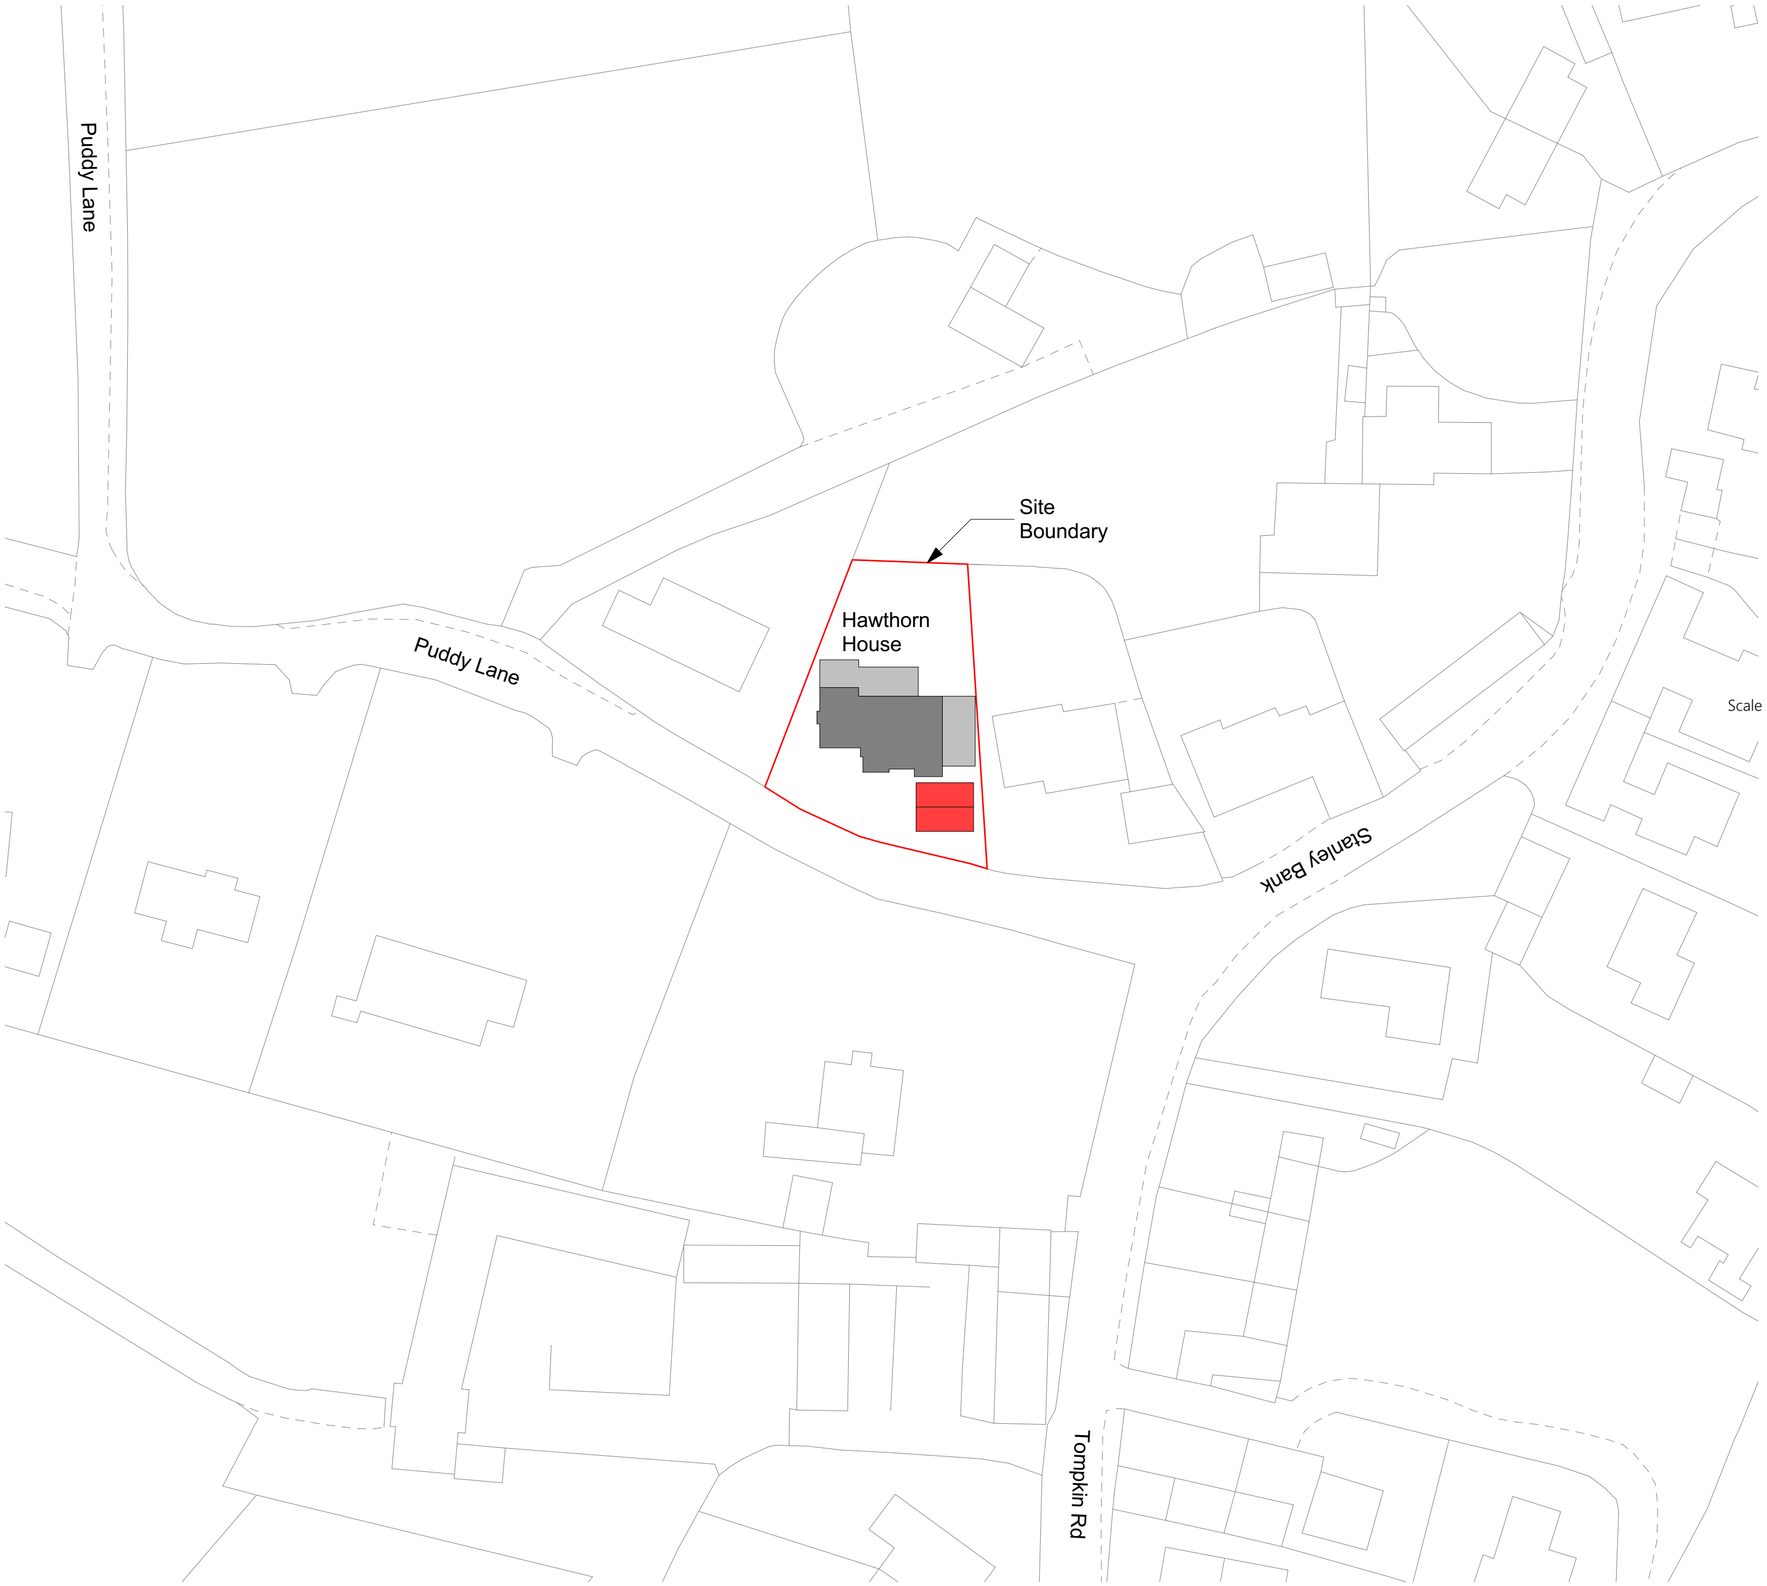


Site Plan as Proposed 1:500

N

Scale Bar 1:1250

0 10 20 30 40 50

| Rev ID | Date | Comment |
|---|---|---|
| 01 | 22/07/2022 | Design Amendment |

wood goldstraw yorath
ARCHITECTS QUANTITY SURVEYORS CDM CO-ORDINATORS

Churchill House, Regent Road, Stoke on Trent, ST1 3RH.
Tel: 01782 208000 Fax: 01782 208712 E-mail: info@woodgoldstraw.co.uk
www.woodgoldstraw.co.uk

Client.

Project.

# Proposed Garage to the front of property

| Scale | Issue Date |
|---|---|
| 1:500 | 22/07/2022 |

| Sheet Size | Drawn |
|---|---|
| A2 | AZ |

Title.

## Site Plan as Proposed

| Drawing Number | / (Revision) | Revison ID |
|---|---|---|
| SM-04C01 | | 01 |

CAD file path:
X:\0 PROJECTS\999Y sm information keep\!2 SCOTT\HAWTHORNE HOUSE\REAR EXTENSION plus garage.pln

Copyright. Wood Goldstraw Yorath LLP.

*Contractors are to check all dimensions on site and refer any discrepancies to the Architects immediately. Do not scale from this drawing.*

*Contractors are to check all dimensions on site and refer any discrepancies to the Architect immediately. This drawing has been prepared for planning purposes only and to the best of our knowledge the original digital document is accurate at the stated scale. However, we cannot accept liability for the accuracy of third party data (OS mappings, topographical survey information, etc) used in the production of this document which we have relied upon in good faith. Key dimensions are noted for reference and any further specific dimensional information can be provided upon request.*