


Scale Bar 1:1250

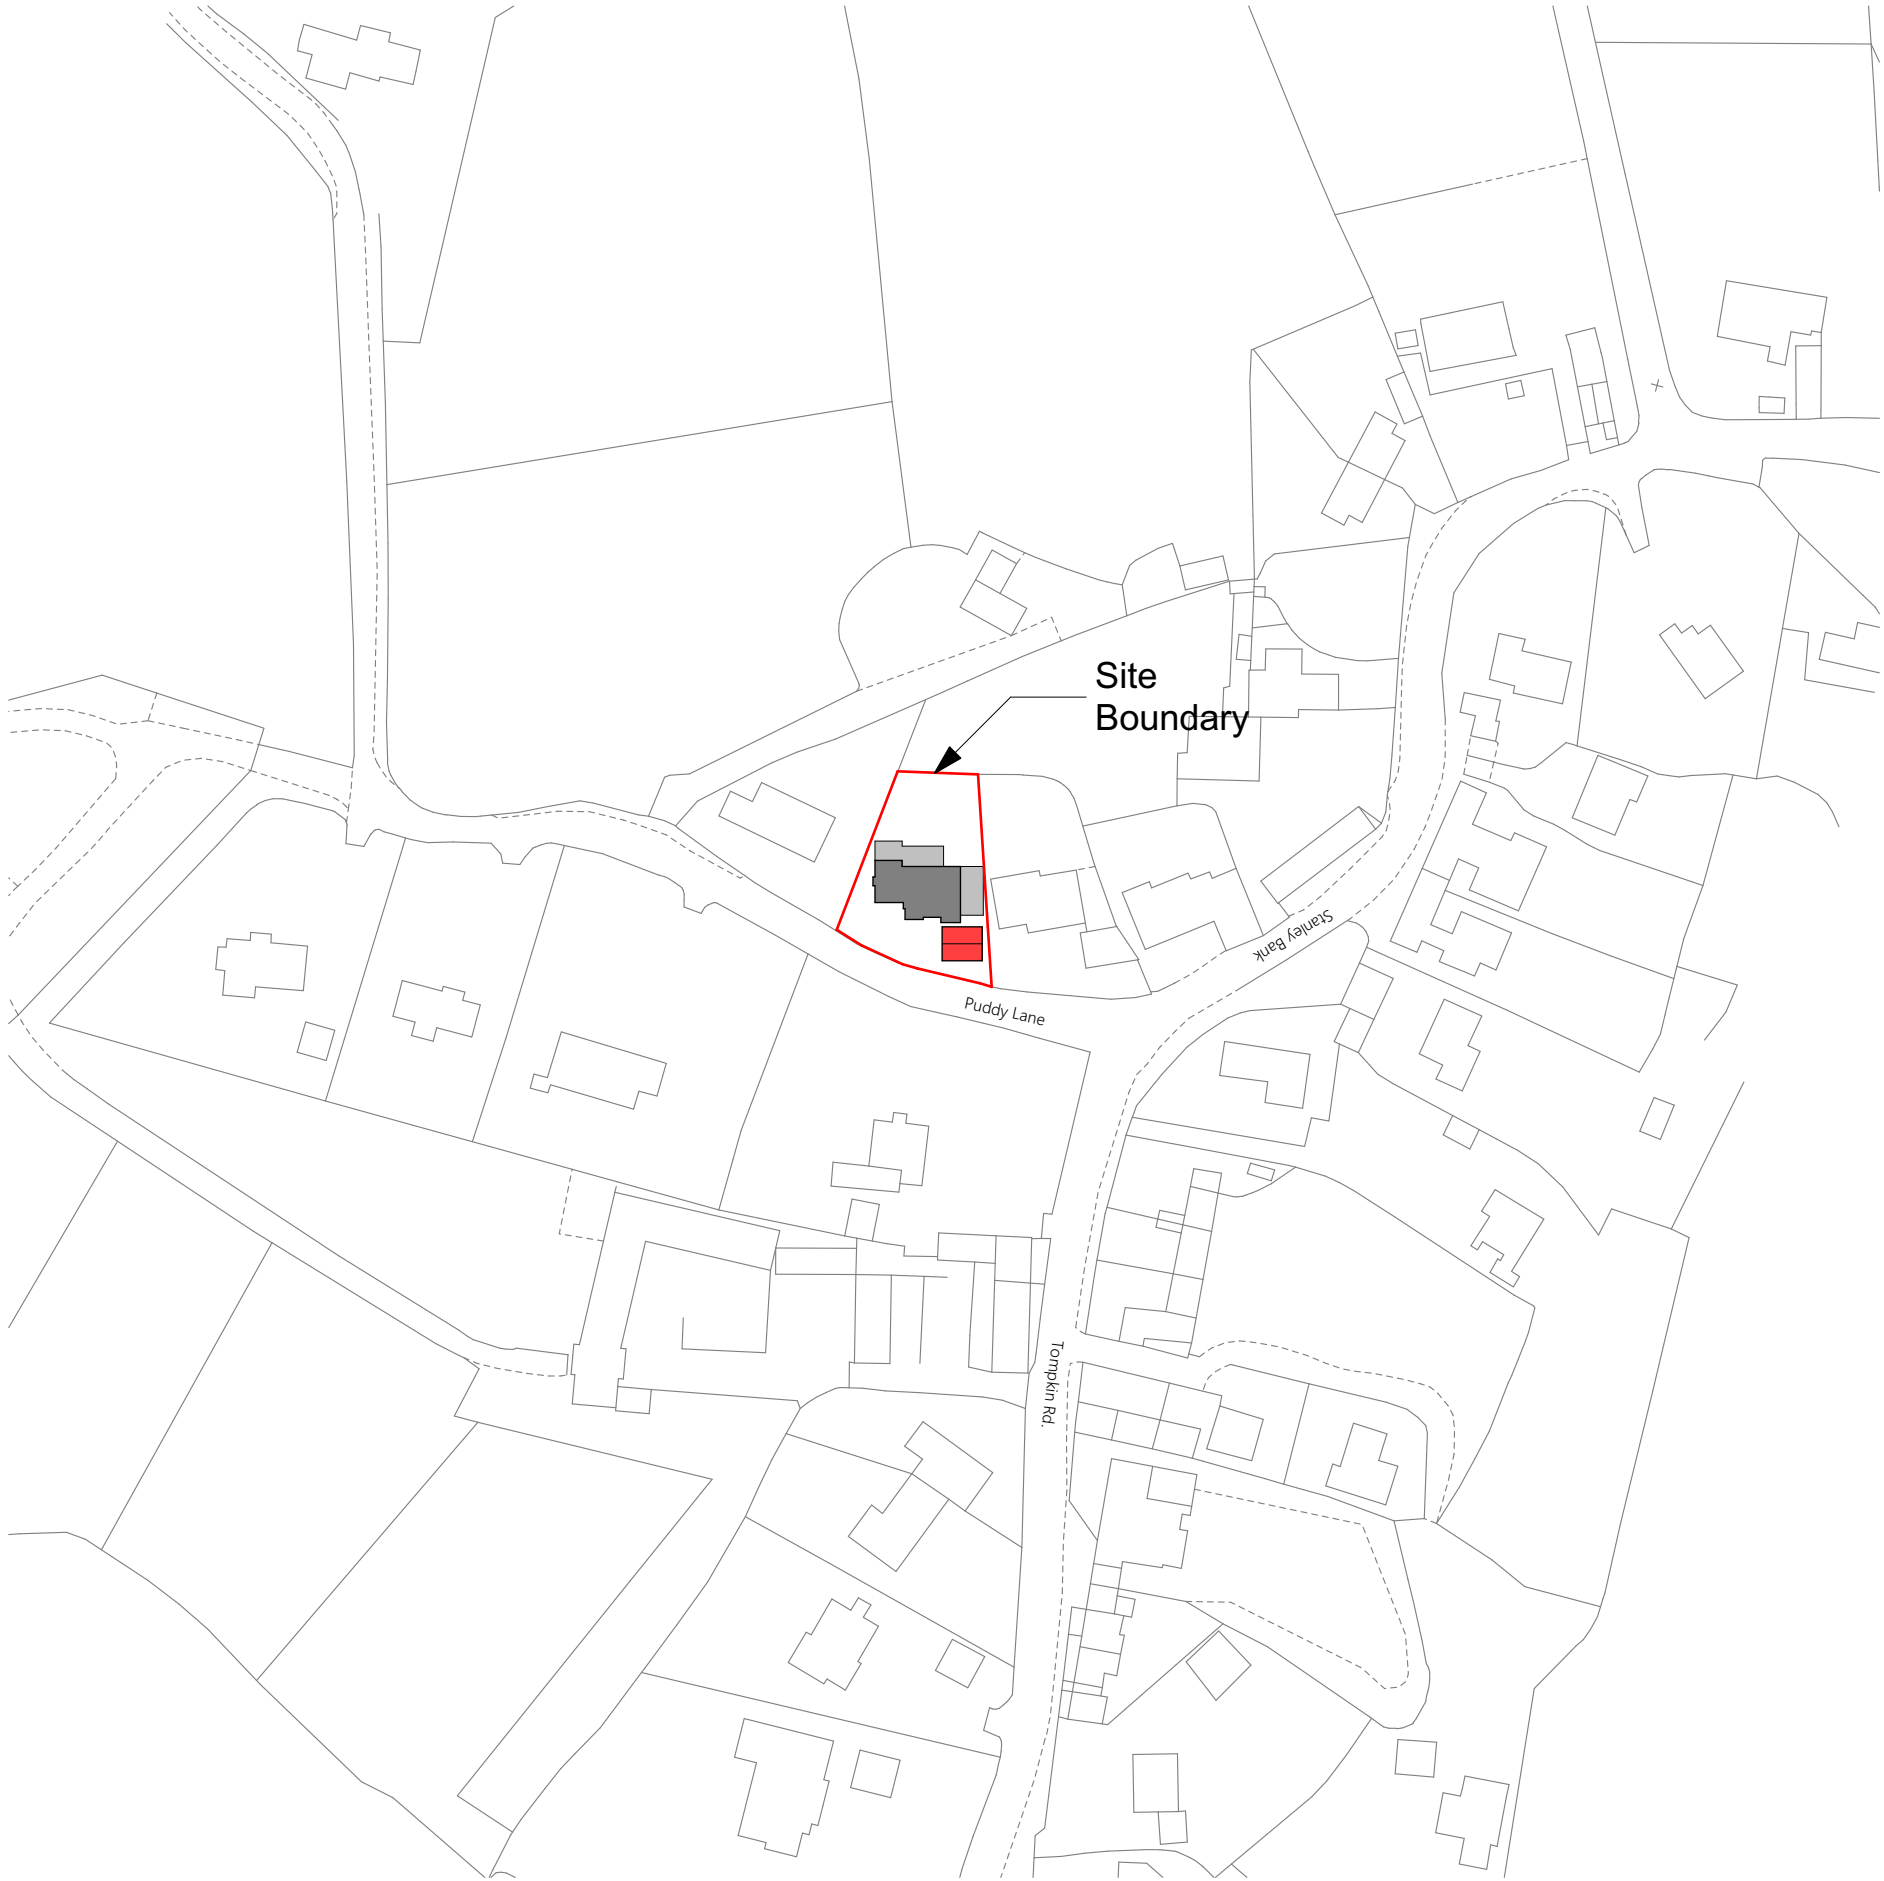

01	22/07/2022	Design Amendment
Rev ID	Date	Comment

wood | goldstraw | yorath
ARCHITECTS QUANTITY SURVEYORS CDM CO-ORDINATORS

Churchill House, Regent Road, Stoke on Trent, ST1 3RH.
Tel: 01782 208000 Fax: 01782 208712 E-mail: info@woodgoldstraw.co.uk
www.woodgoldstraw.co.uk

Client.
Mr. Neil Mountford - Hawthorne House, Puddy Lane, Staffordshire, Stanley. ST9 9LU

Project.
Proposed Garage to the front of property

Scale 1:1250		Issue Date 22/07/2022
Sheet Size A3	Drawn AZ	

Title.
Location Plan as Proposed

Drawing Number	/ (Revision)	Revision ID
SM-05C01		01

CAD file path:
X:\0 PROJECTS\999Y sm information keep\12 SCOTT\HAWTHORNE HOUSE\REAR EXTENSION plus garage.pln
Copyright. Wood Goldstraw Yorath LLP.
Contractors are to check all dimensions on site and refer any discrepancies to the Architects immediately. Do not scale from this drawing.
Contractors are to check all dimensions on site and refer any discrepancies to the Architect immediately. This drawing has been prepared for planning purposes only and to the best of our knowledge the original digital document is accurate at the stated scale. However, we cannot accept liability for the accuracy of third party data (OS mappings, topographical survey information, etc) used in the production of this document which we have relied upon in good faith. Key dimensions are noted for reference and any further specific dimensional information can be provided upon request.

Location Plan as Proposed

1:1250