


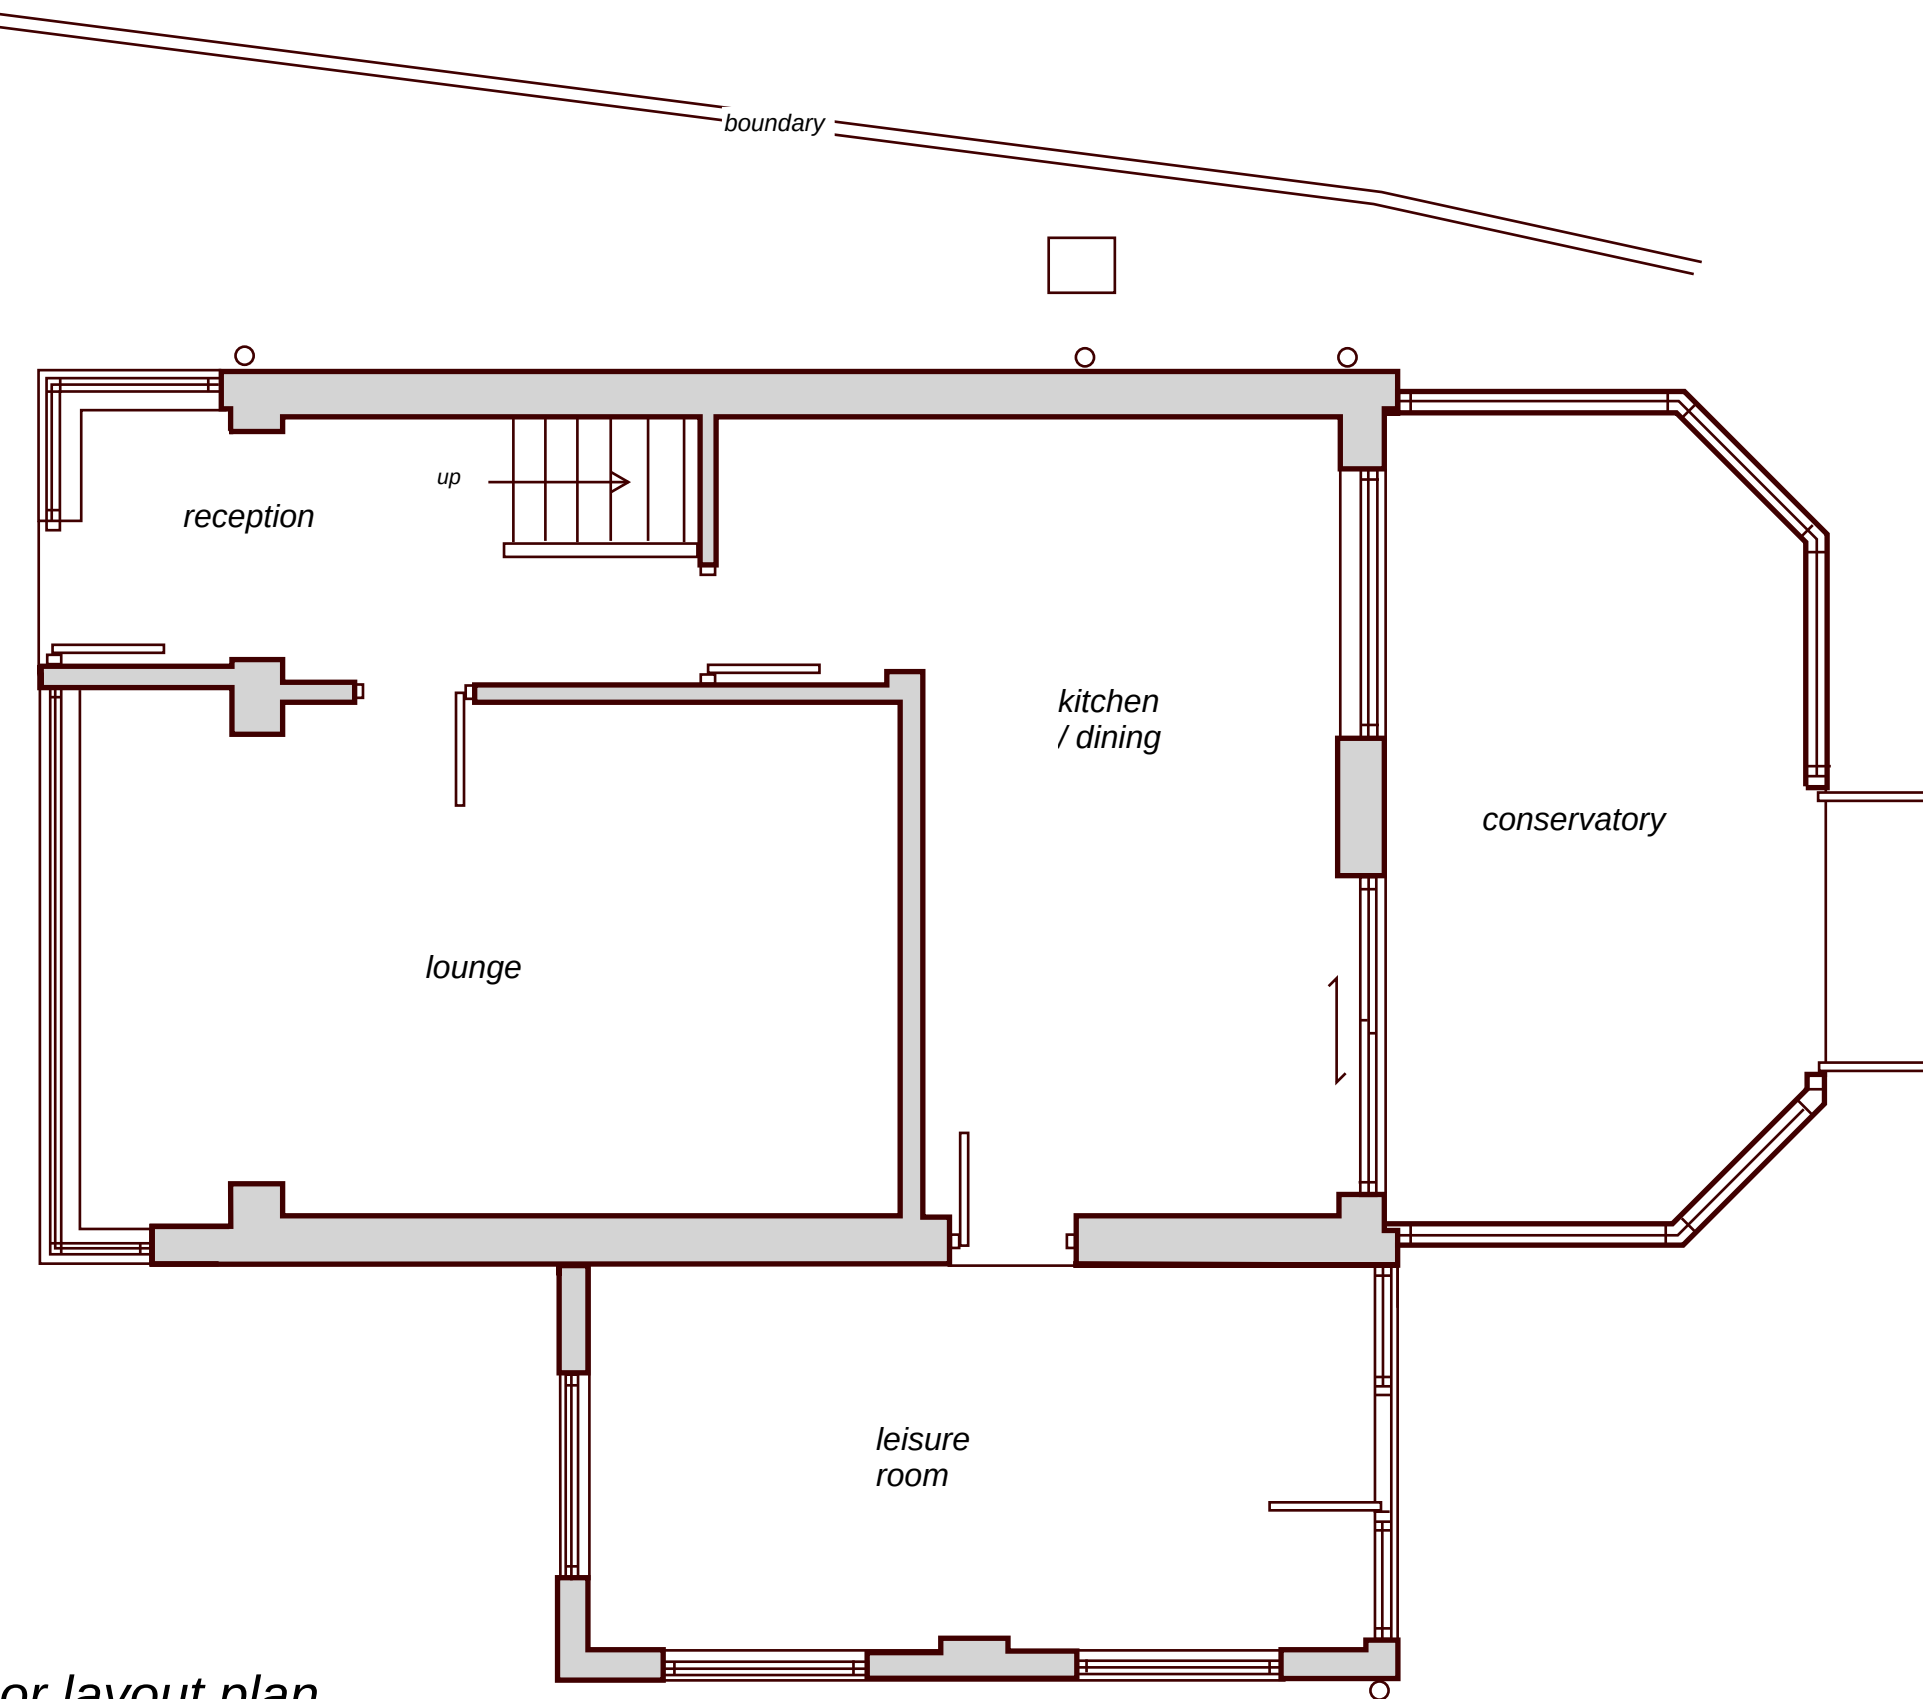


ground floor layout plan




front elevation




rear elevation

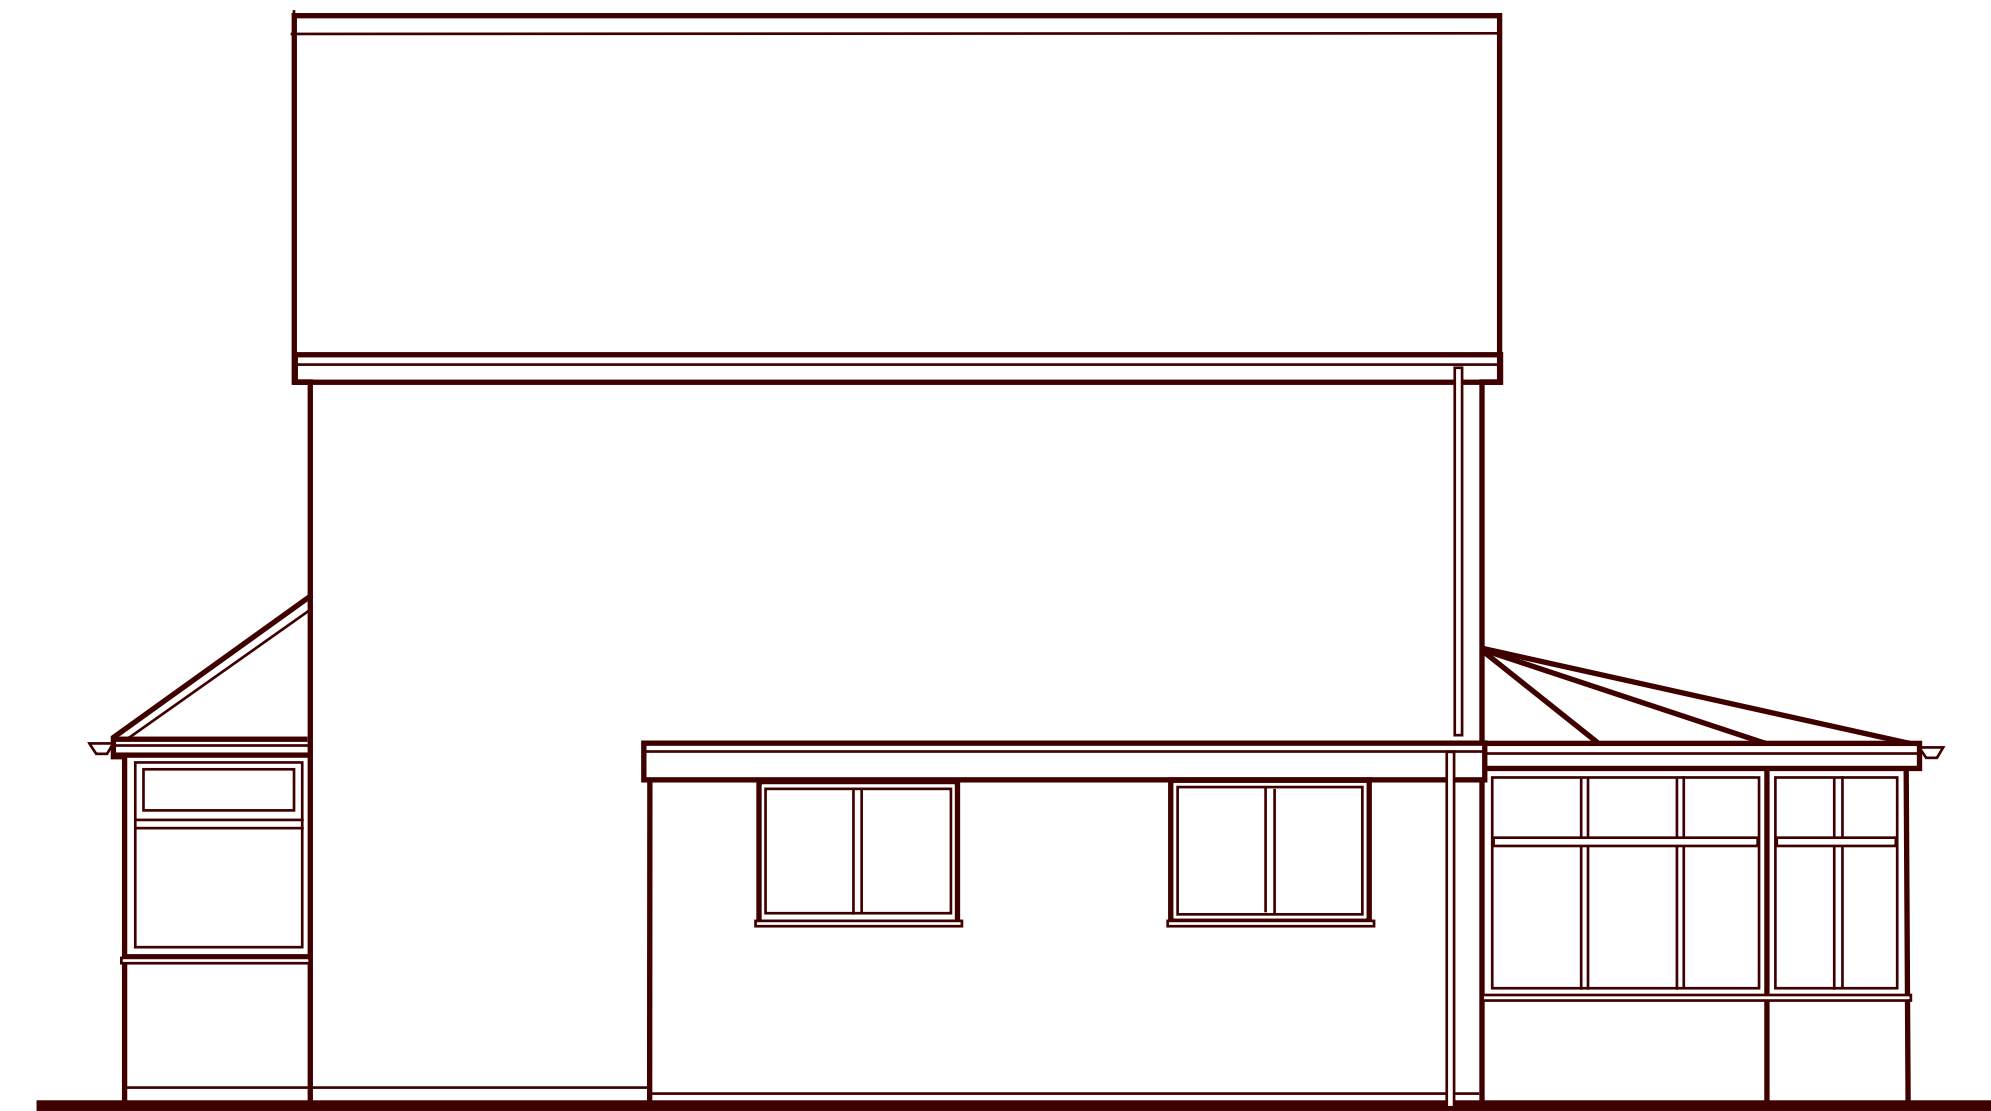

side elevation to drive

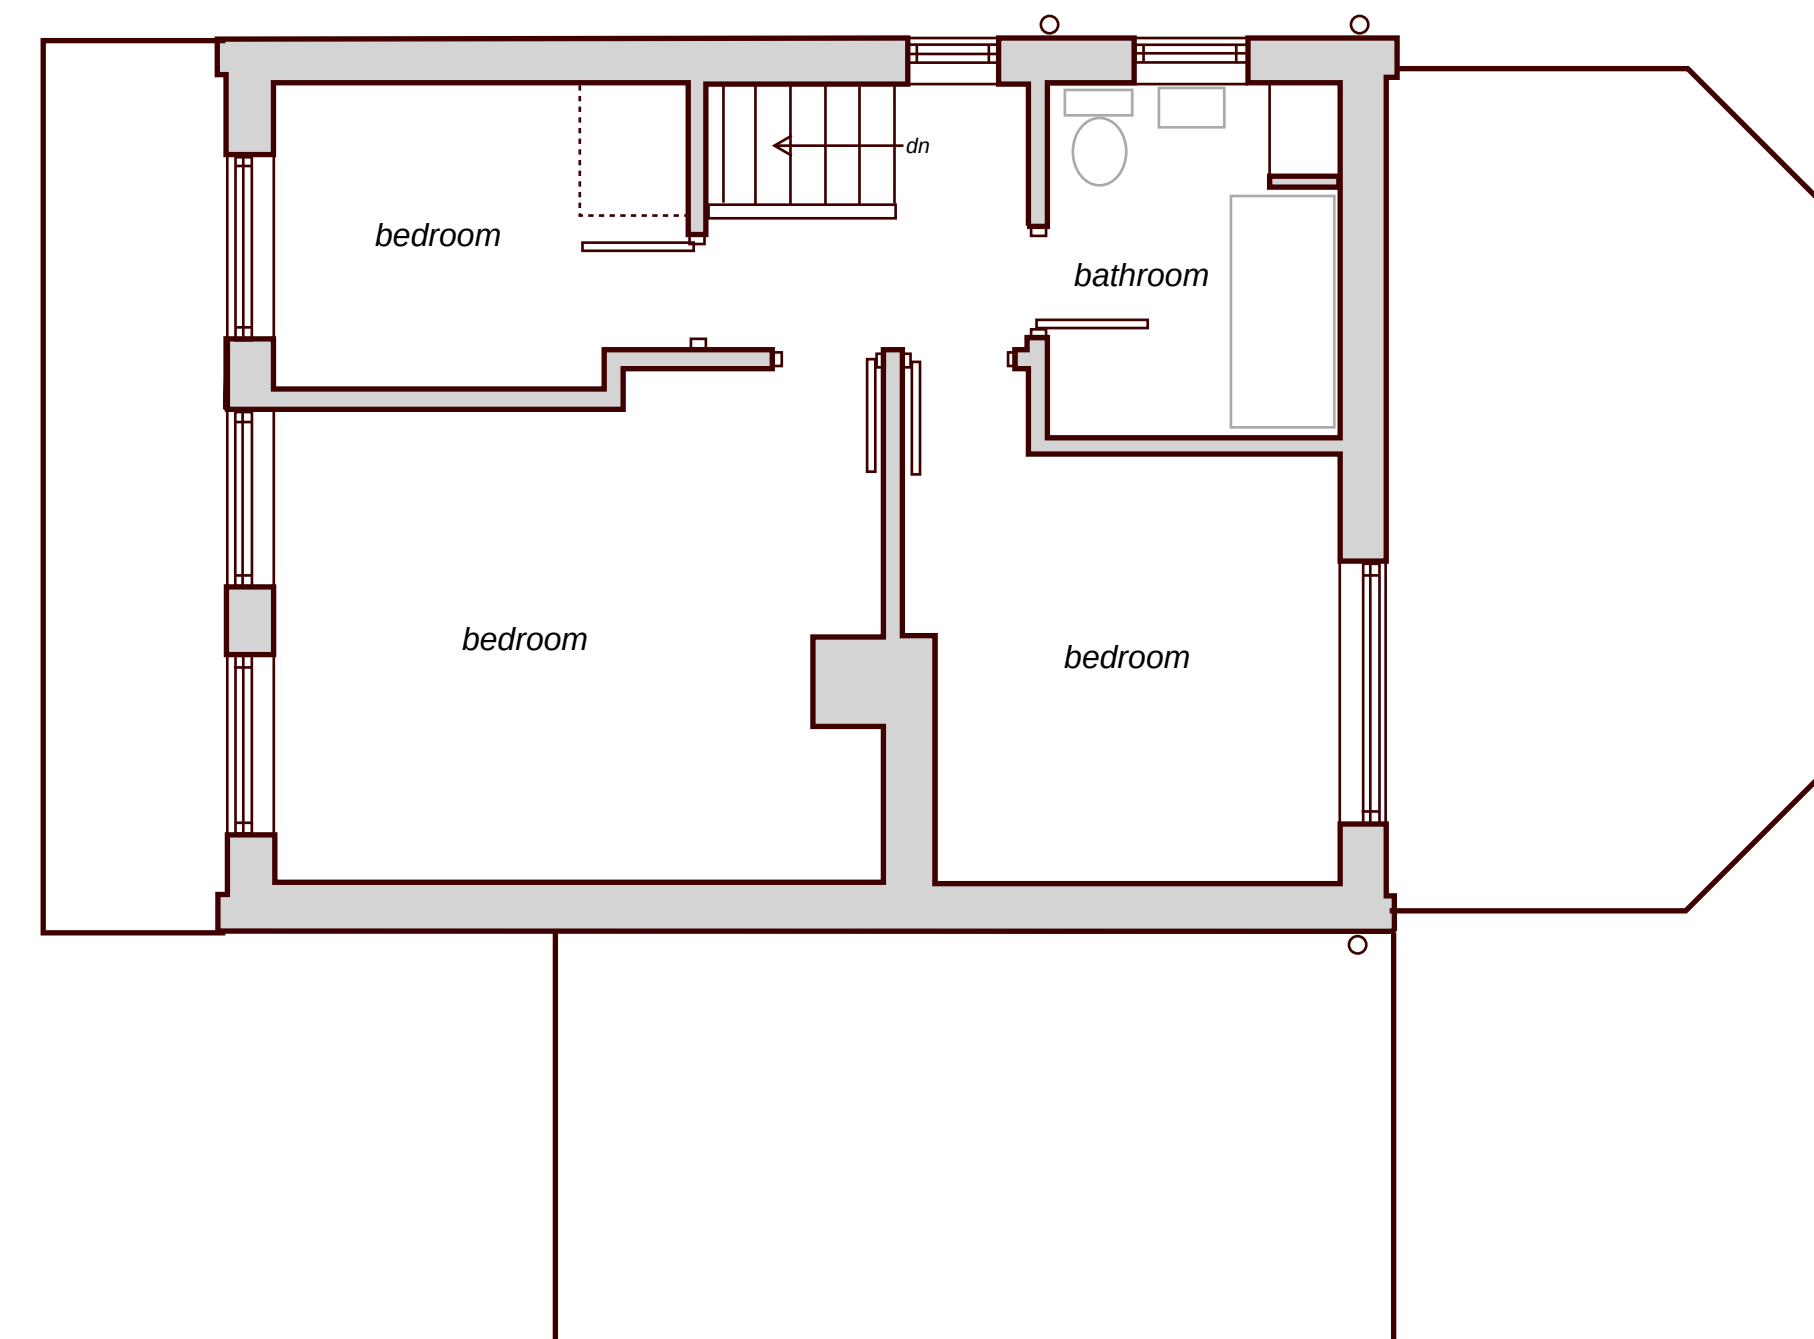

first floor layout plan

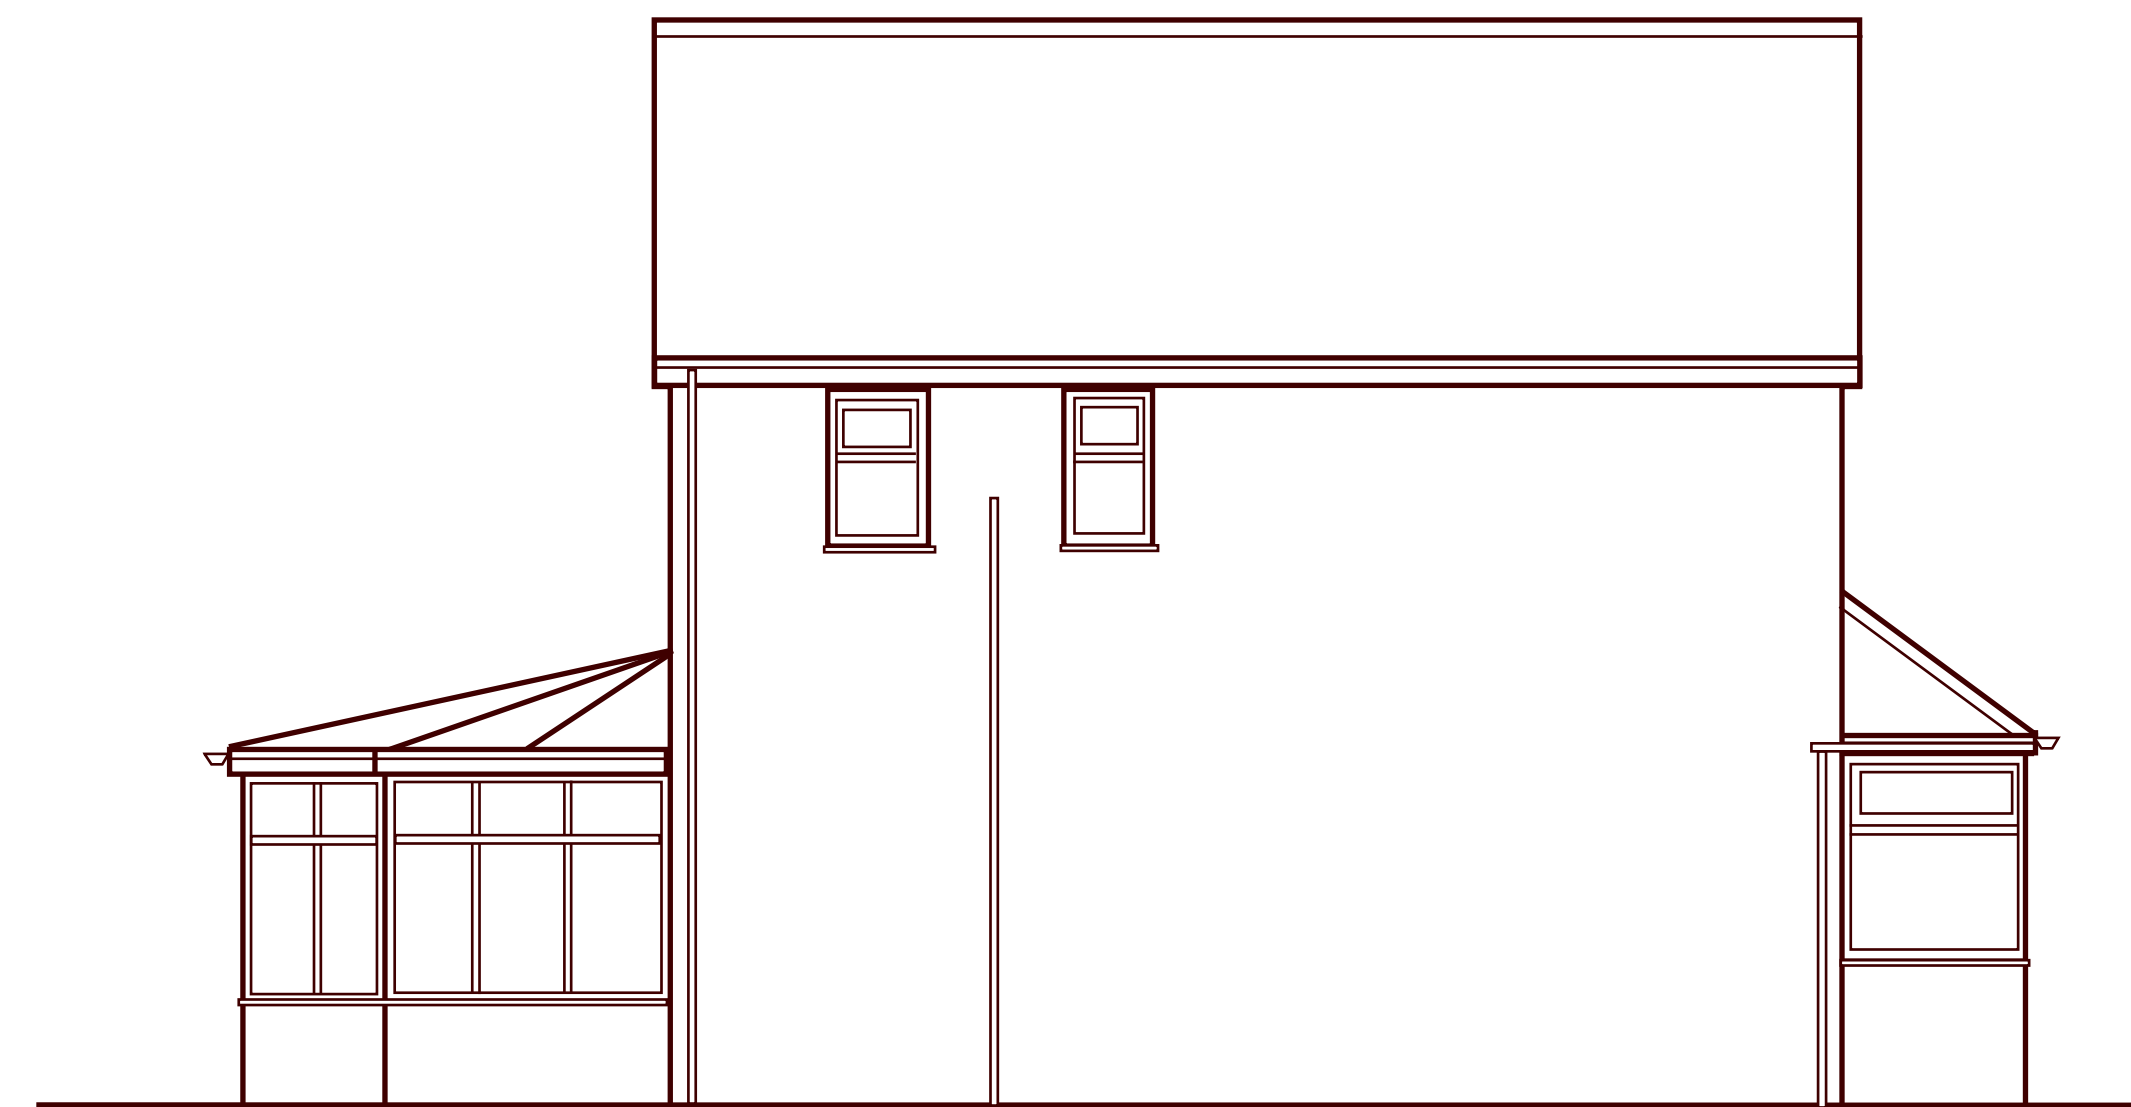

side elevation

Proposed Two Storey Front and Single Storey Rear Extensions
at 213, Uttoxeter Road, Blythe Bridge ST11 9HQ

Scale 1-50 (A1) - existing layout Dwg ref UR1a April 2022

Geoff Rouane C.Build.E, MCABE, MRICS.
Chartered Surveyor Chartered Engineer
Tel 07946517767
Email: geoffrouane@btinternet.com

