



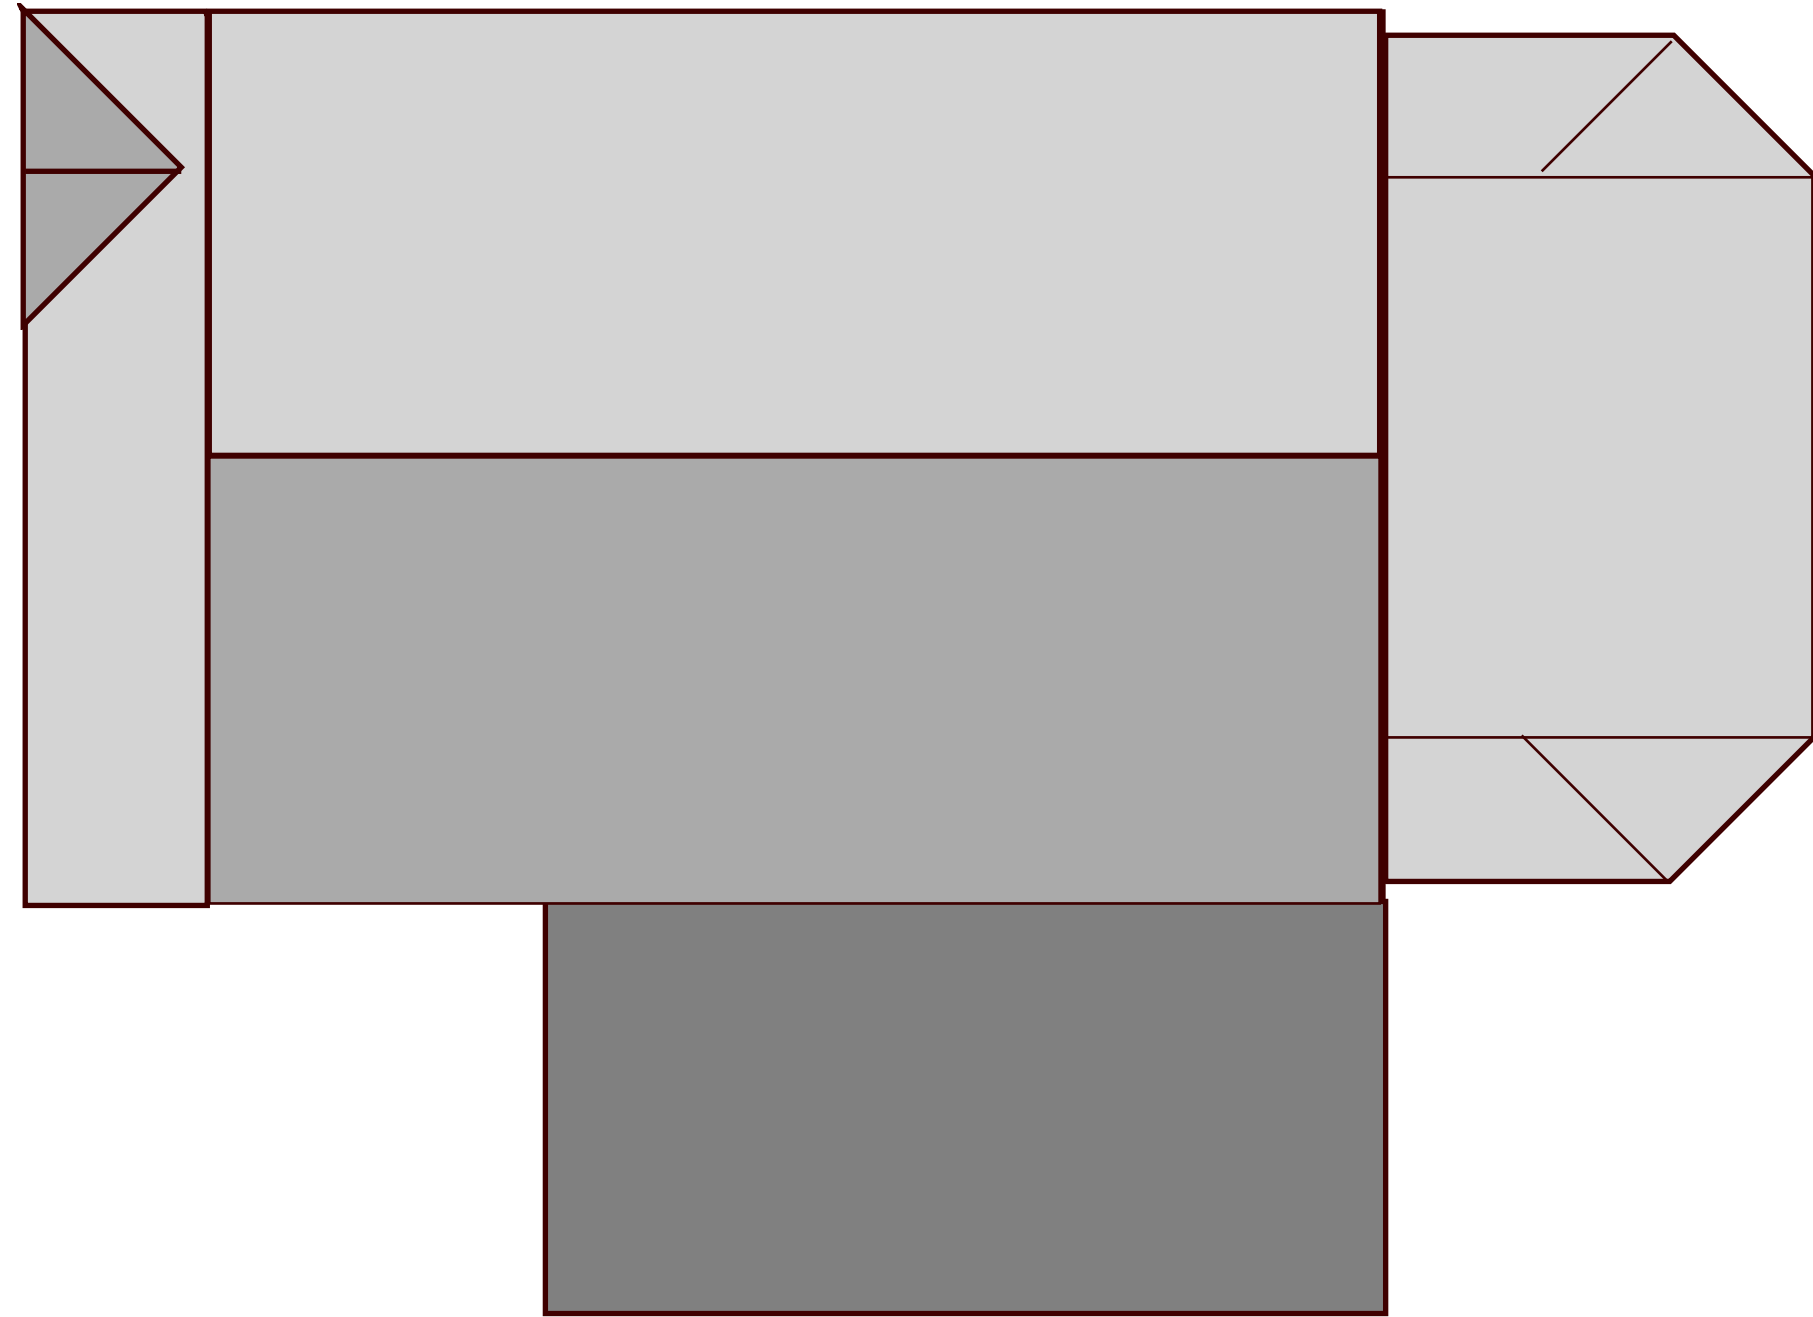

existing roof layout plan

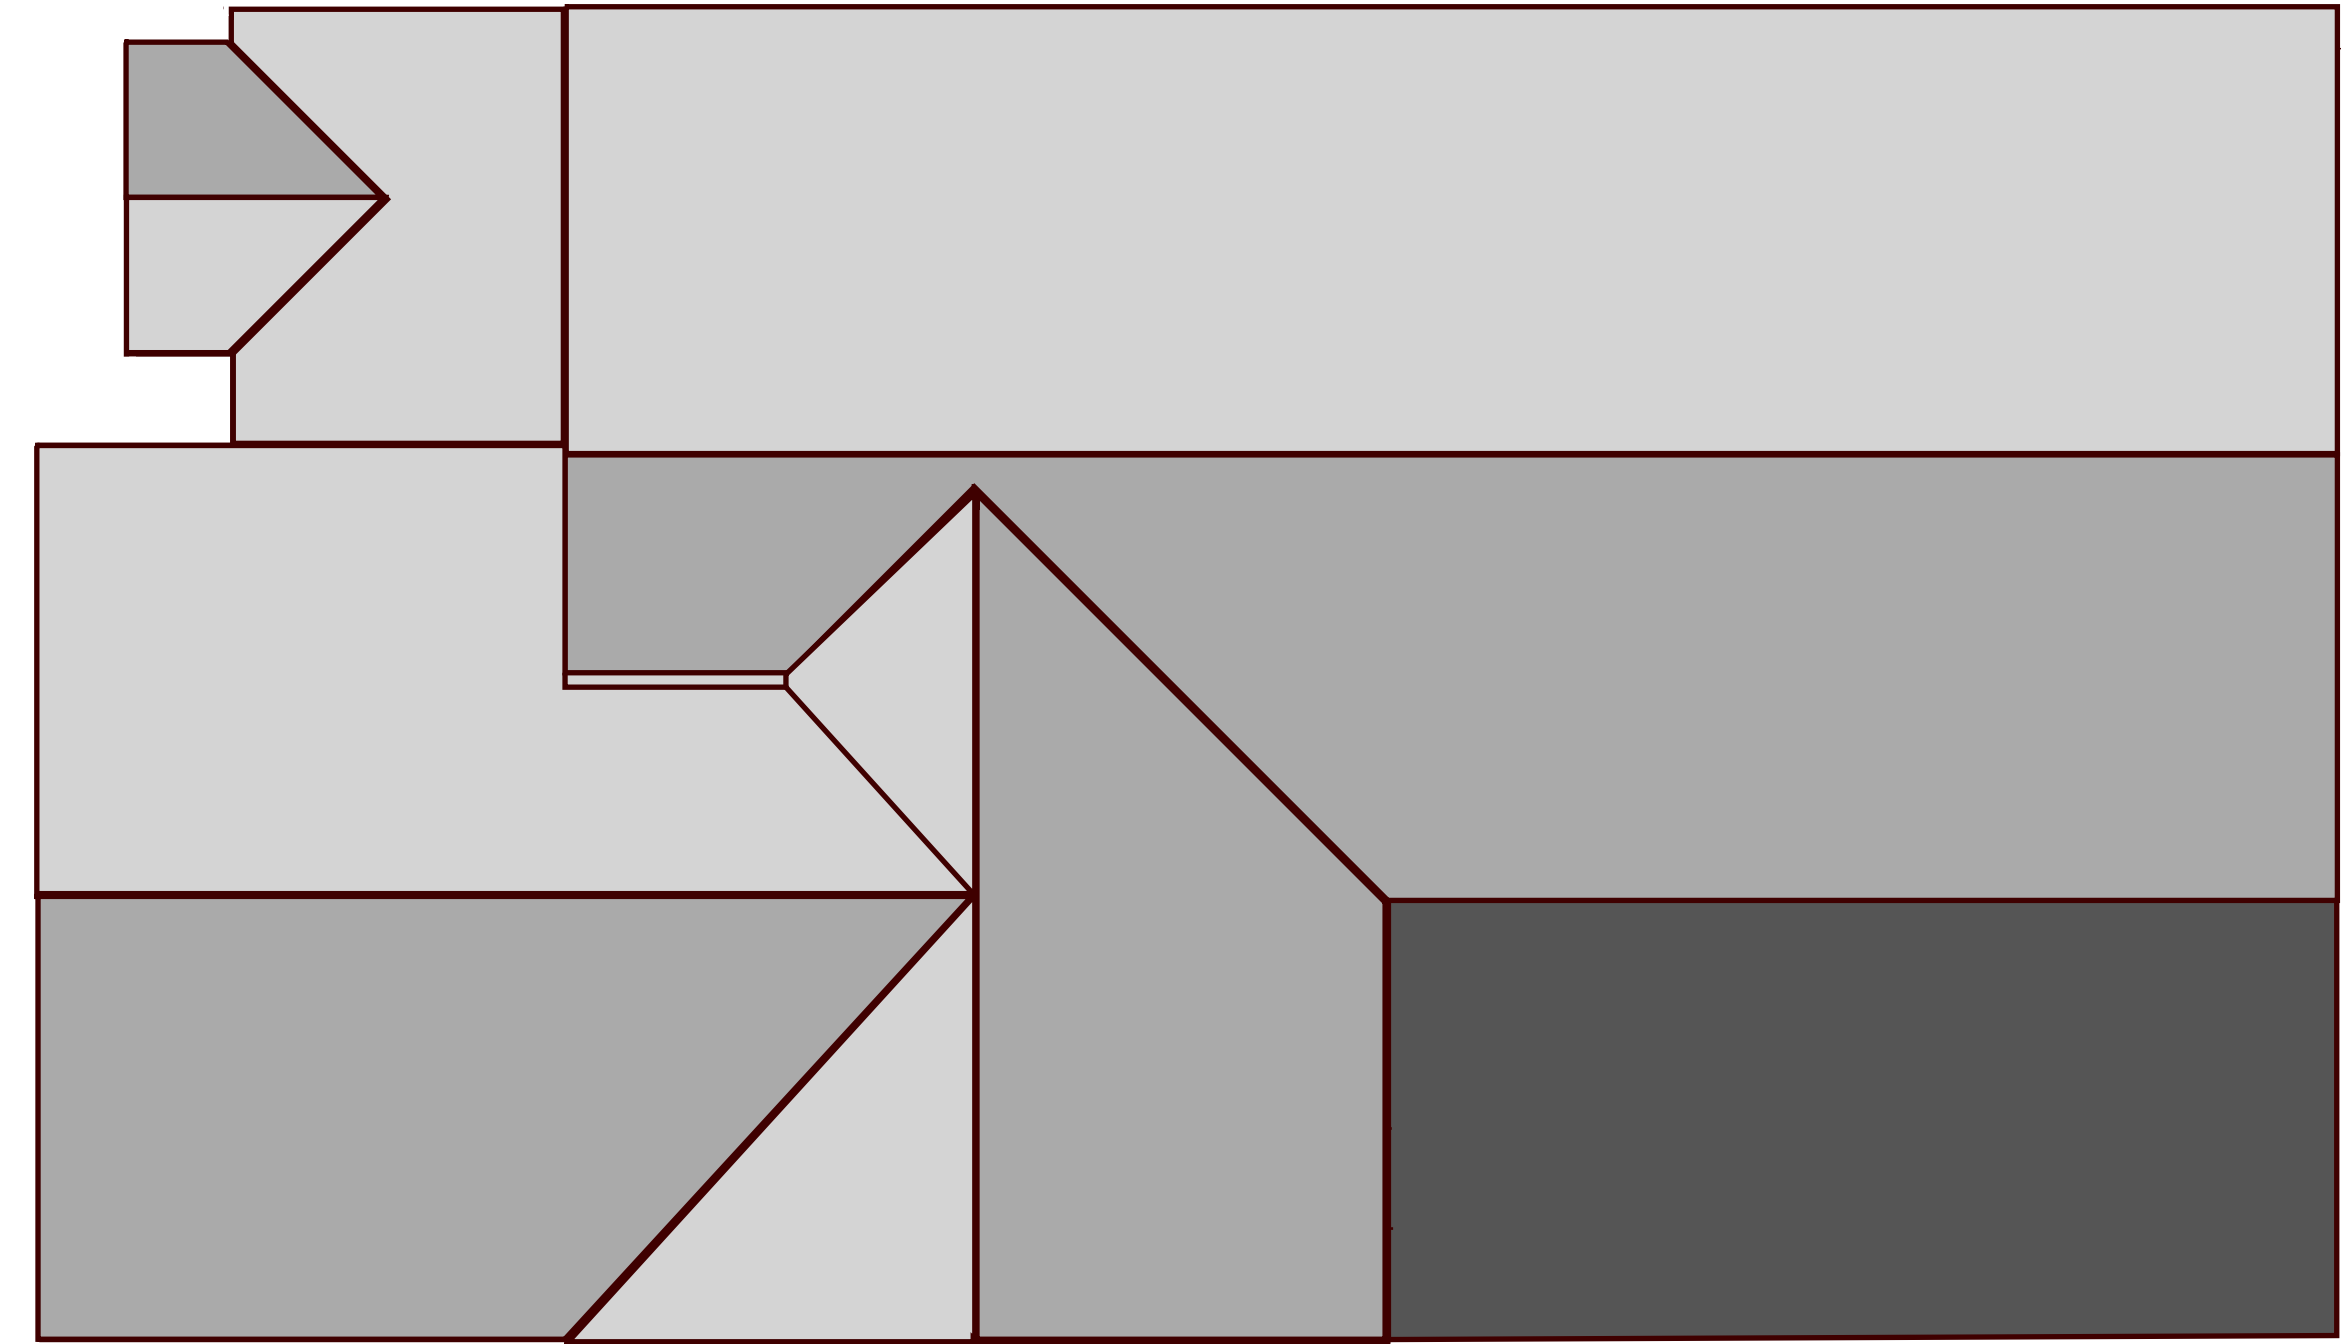

proposed roof layout plan

*Proposed Two Storey Front and Single Storey Rear Extensions
at 213, Uttoxeter Road, Blythe Bridge ST11 9HQ*

Scale 1-50 (A1) - existing and proposed roof layouts Dwg ref UR3a April 2022

Geoff Rouane C.Build.E., MCABE, MRICS.
Chartered Surveyor Chartered Engineer
Tel 07946517767
Email: geoffrouane@btinternet.com

