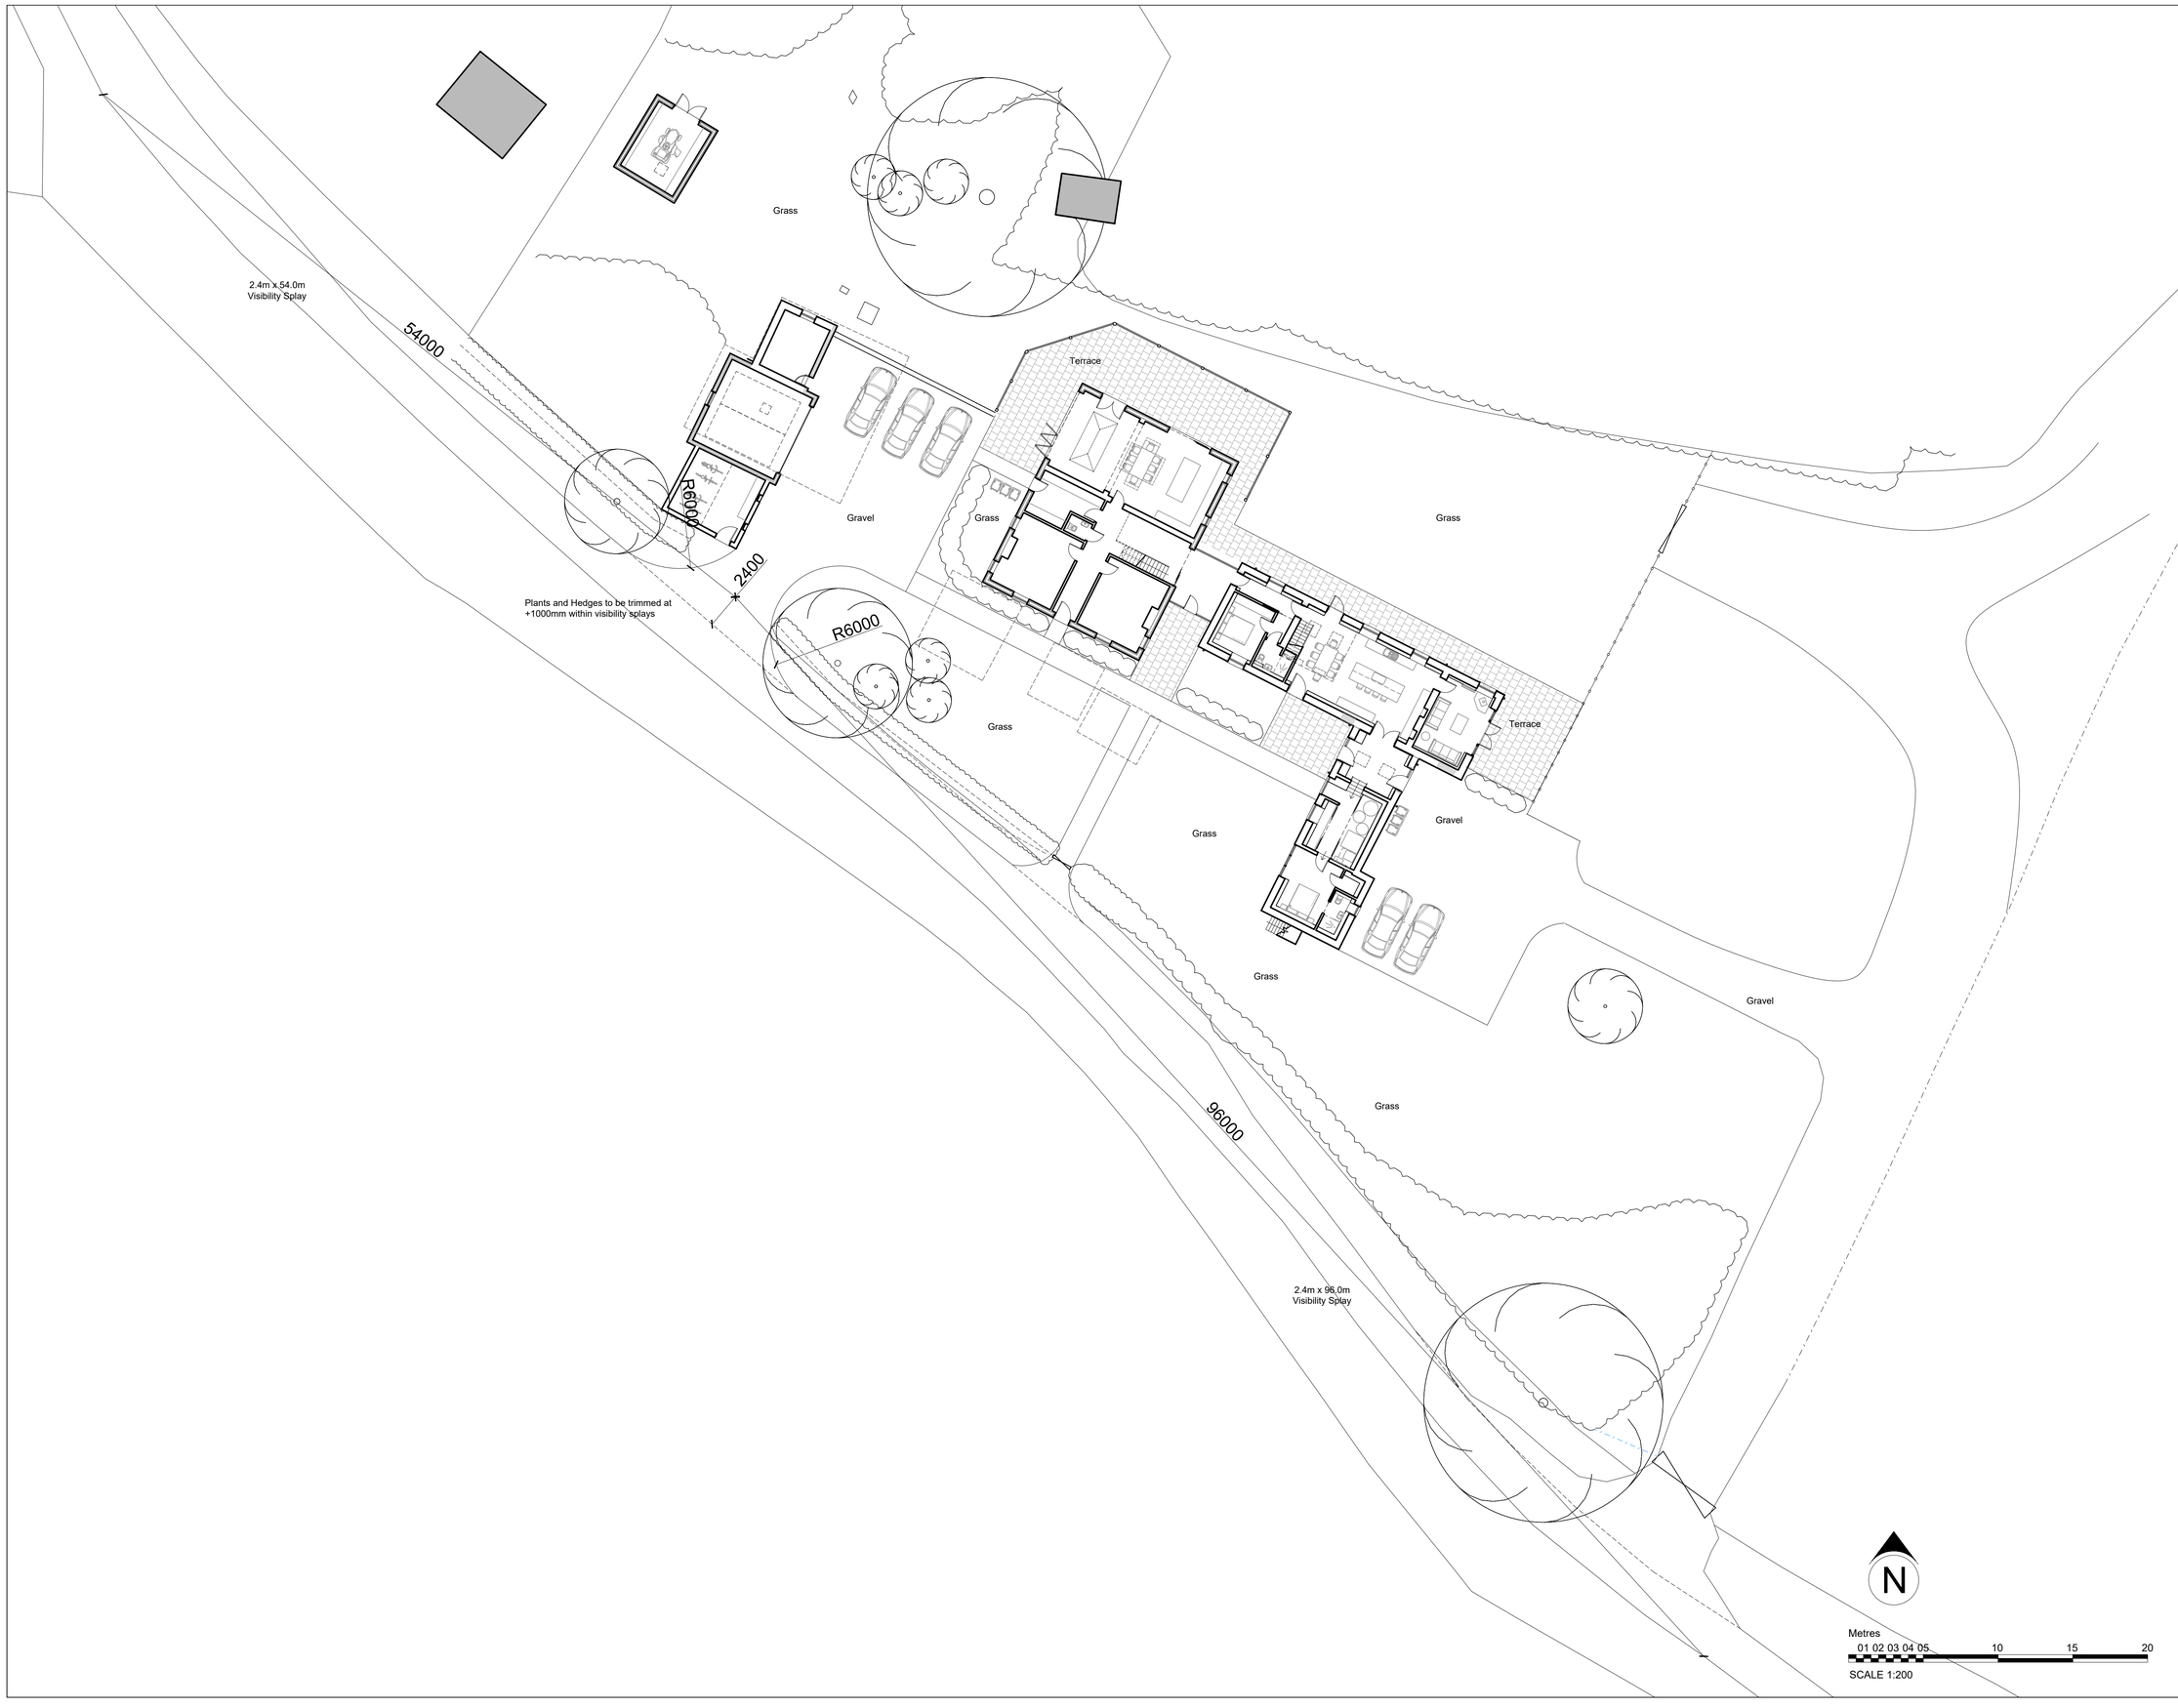


revisions

ref	date		drawn	chk'd
-	-	x	x	x

notes for construction

1. This drawing shall not be scaled to ascertain dimensions
2. Dimensions shall be checked and verified prior to work being commenced

Hayes & Partners

Architects
Historic Building Consultants

Atlas House
Old Hall Street
Macclesfield Cheshire SK10 2DT
Telephone 01625 426218
Fax 01625 511 732
hp@hayesandpartners.co.uk

job

Cloud Wood End Farm
Toft Green
Congleton
CW12 3QF

for Mr & Mrs Chiswell

New Access - Visibility Splays

scale	1:200@A1		
date	29/09/2022		
drawn	KP	checked	EH
number	3706_04_22	revision	-