


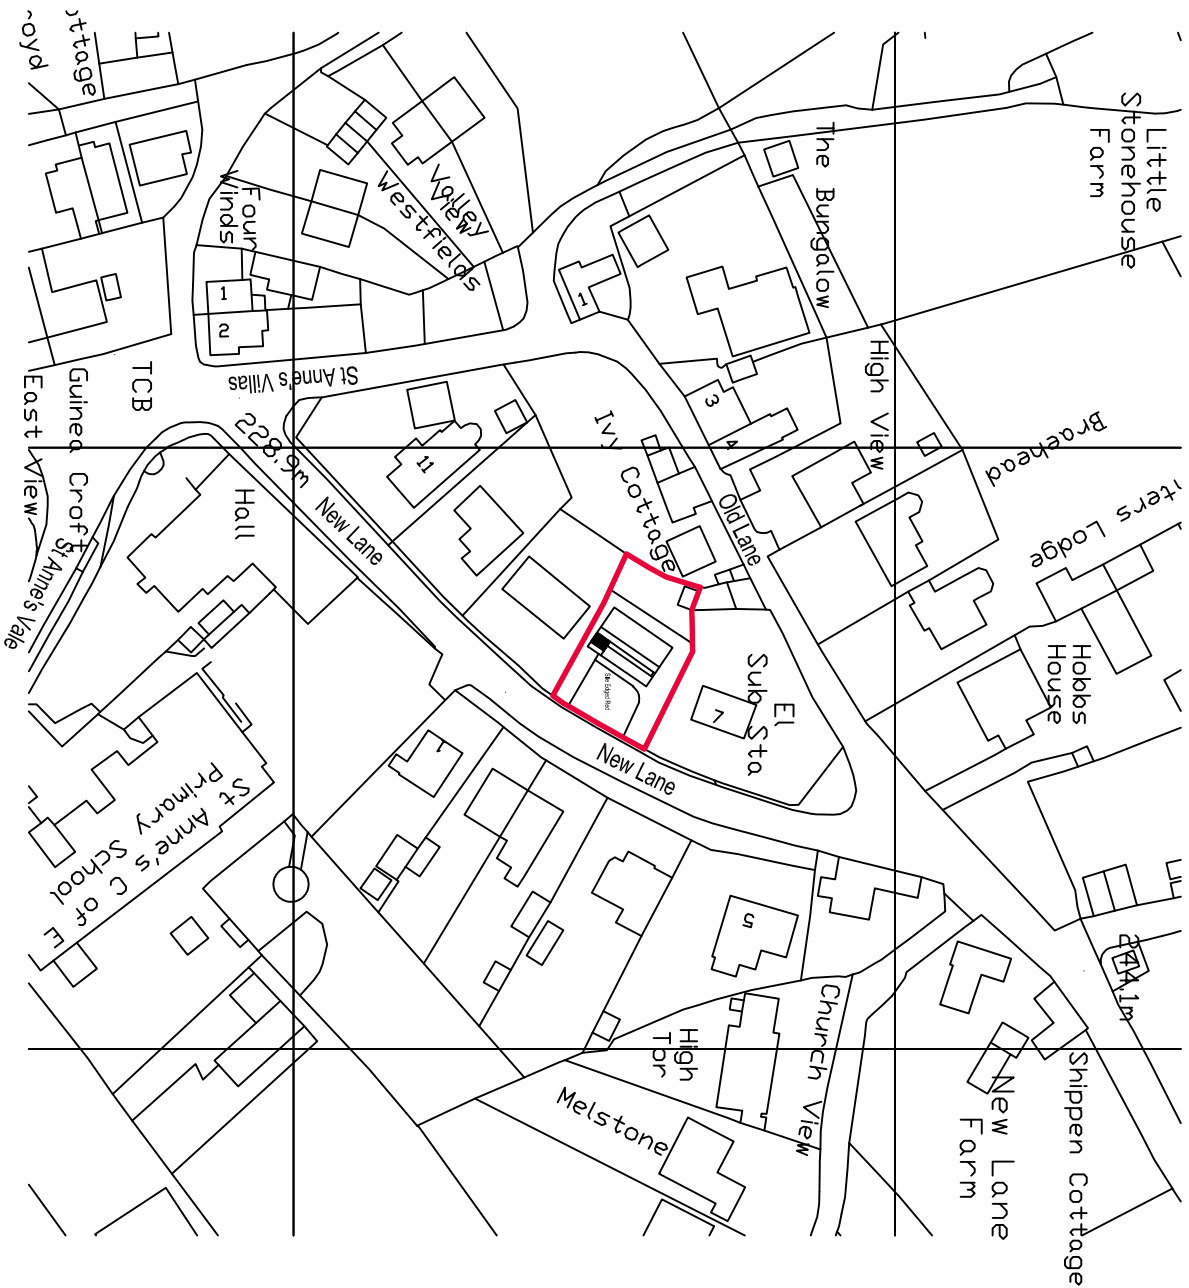


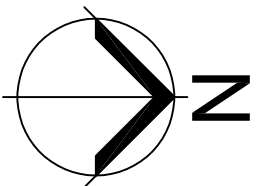

Crown Copyright and database rights 2022. OS 100031961 National Map Centre. Purchased 20/09/2022 1 year licence.

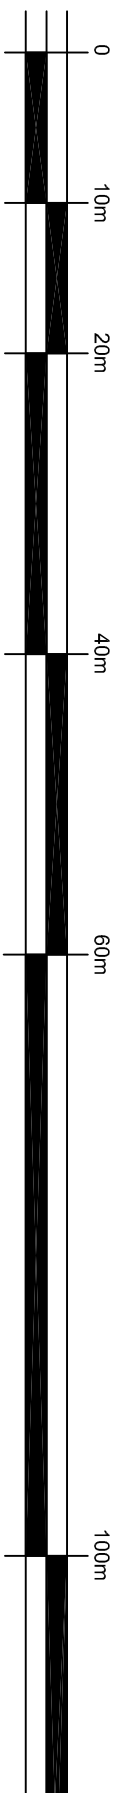

Scale Bar 1:1250 @ A3

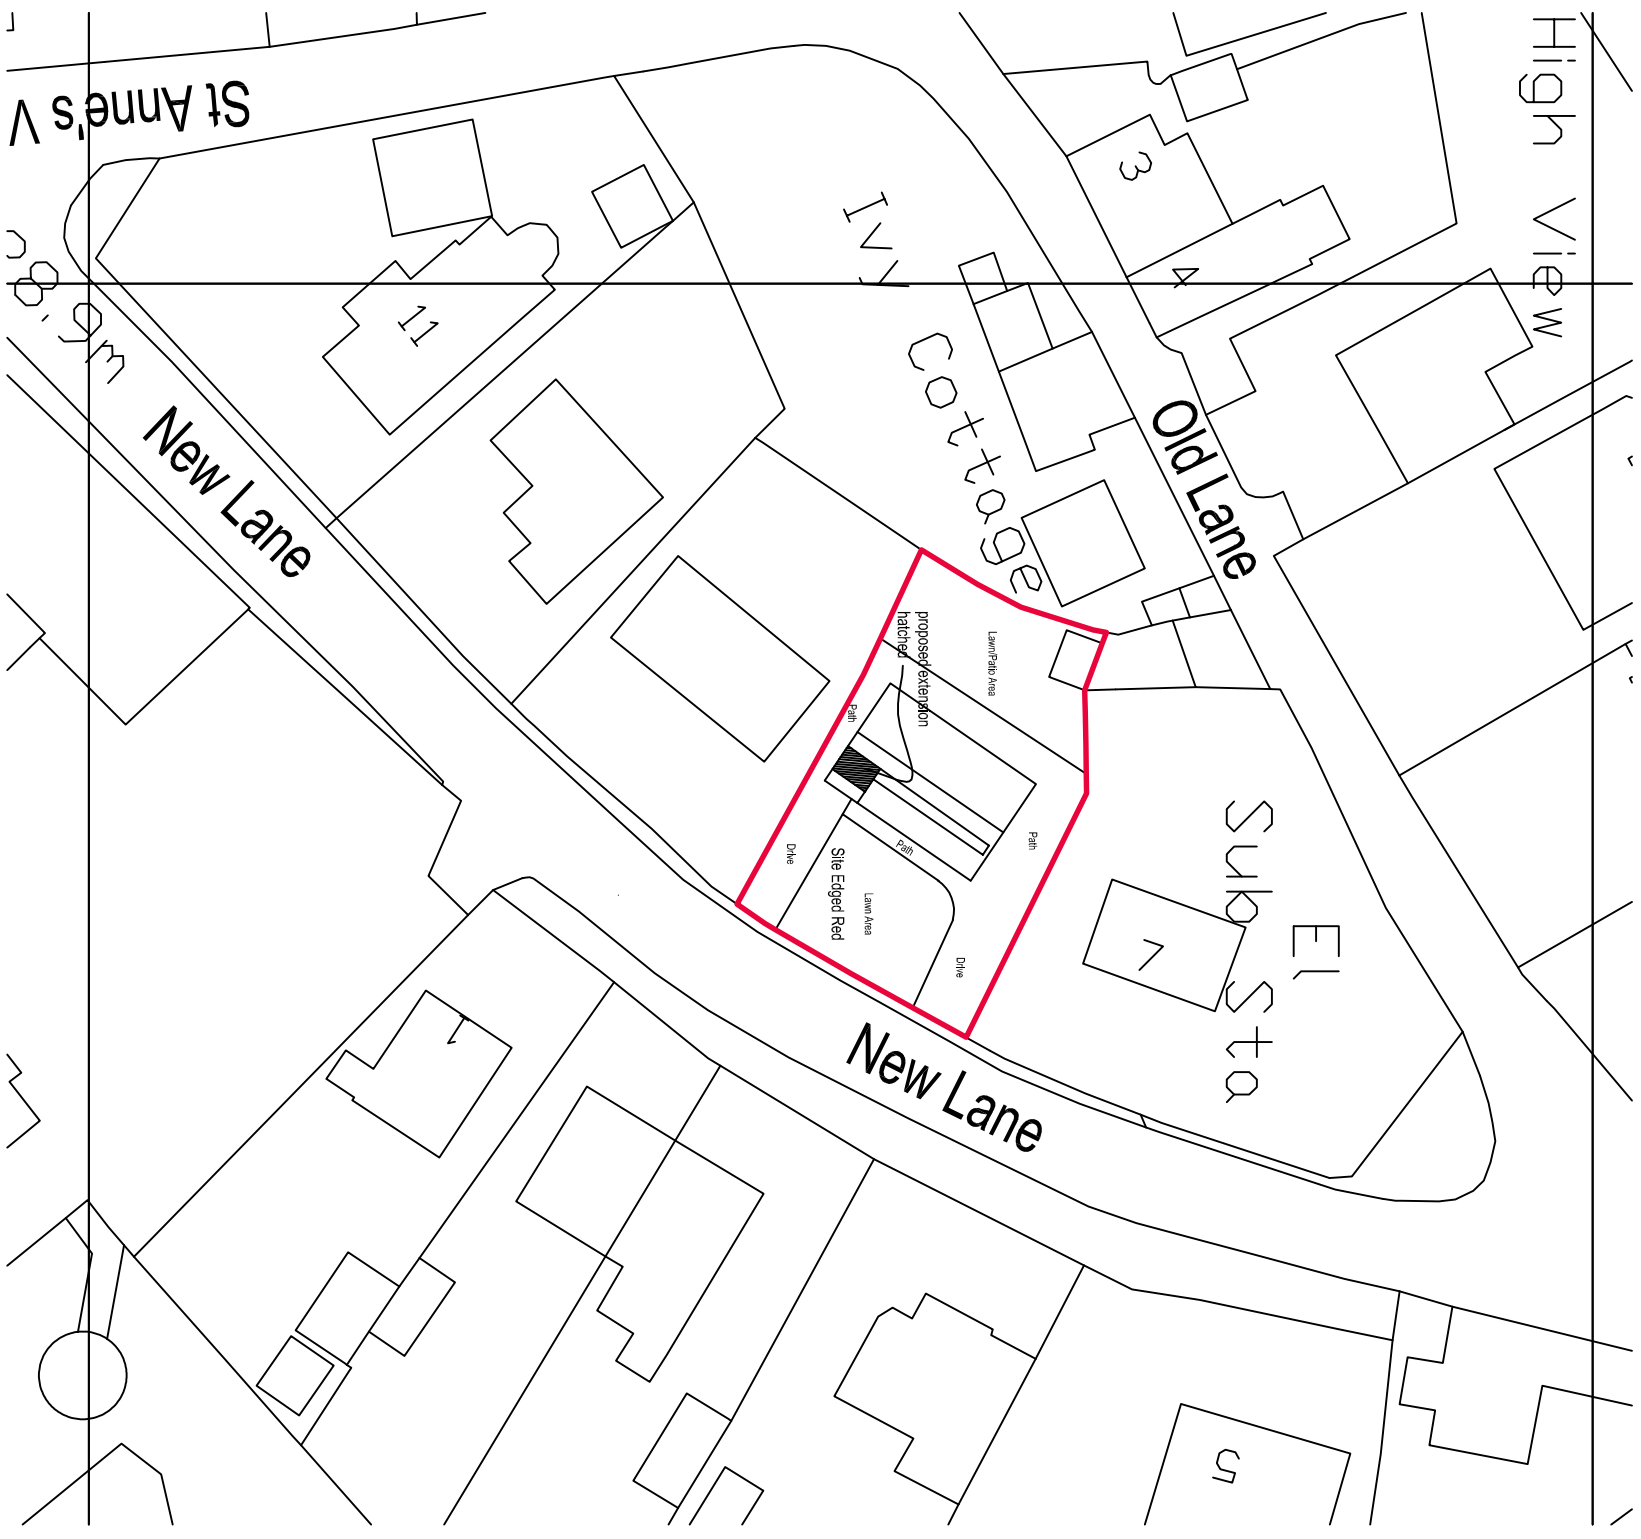

Scale Bar 1:500 @ A3

Proposed First Floor Study Extension at 8 New Lane, Brown Edge, Stoke on Trent. ST68TQ.
For Mr & Mrs R. Mallin. Scale:- 1:1250 & 1:500 Date Sept 2022