



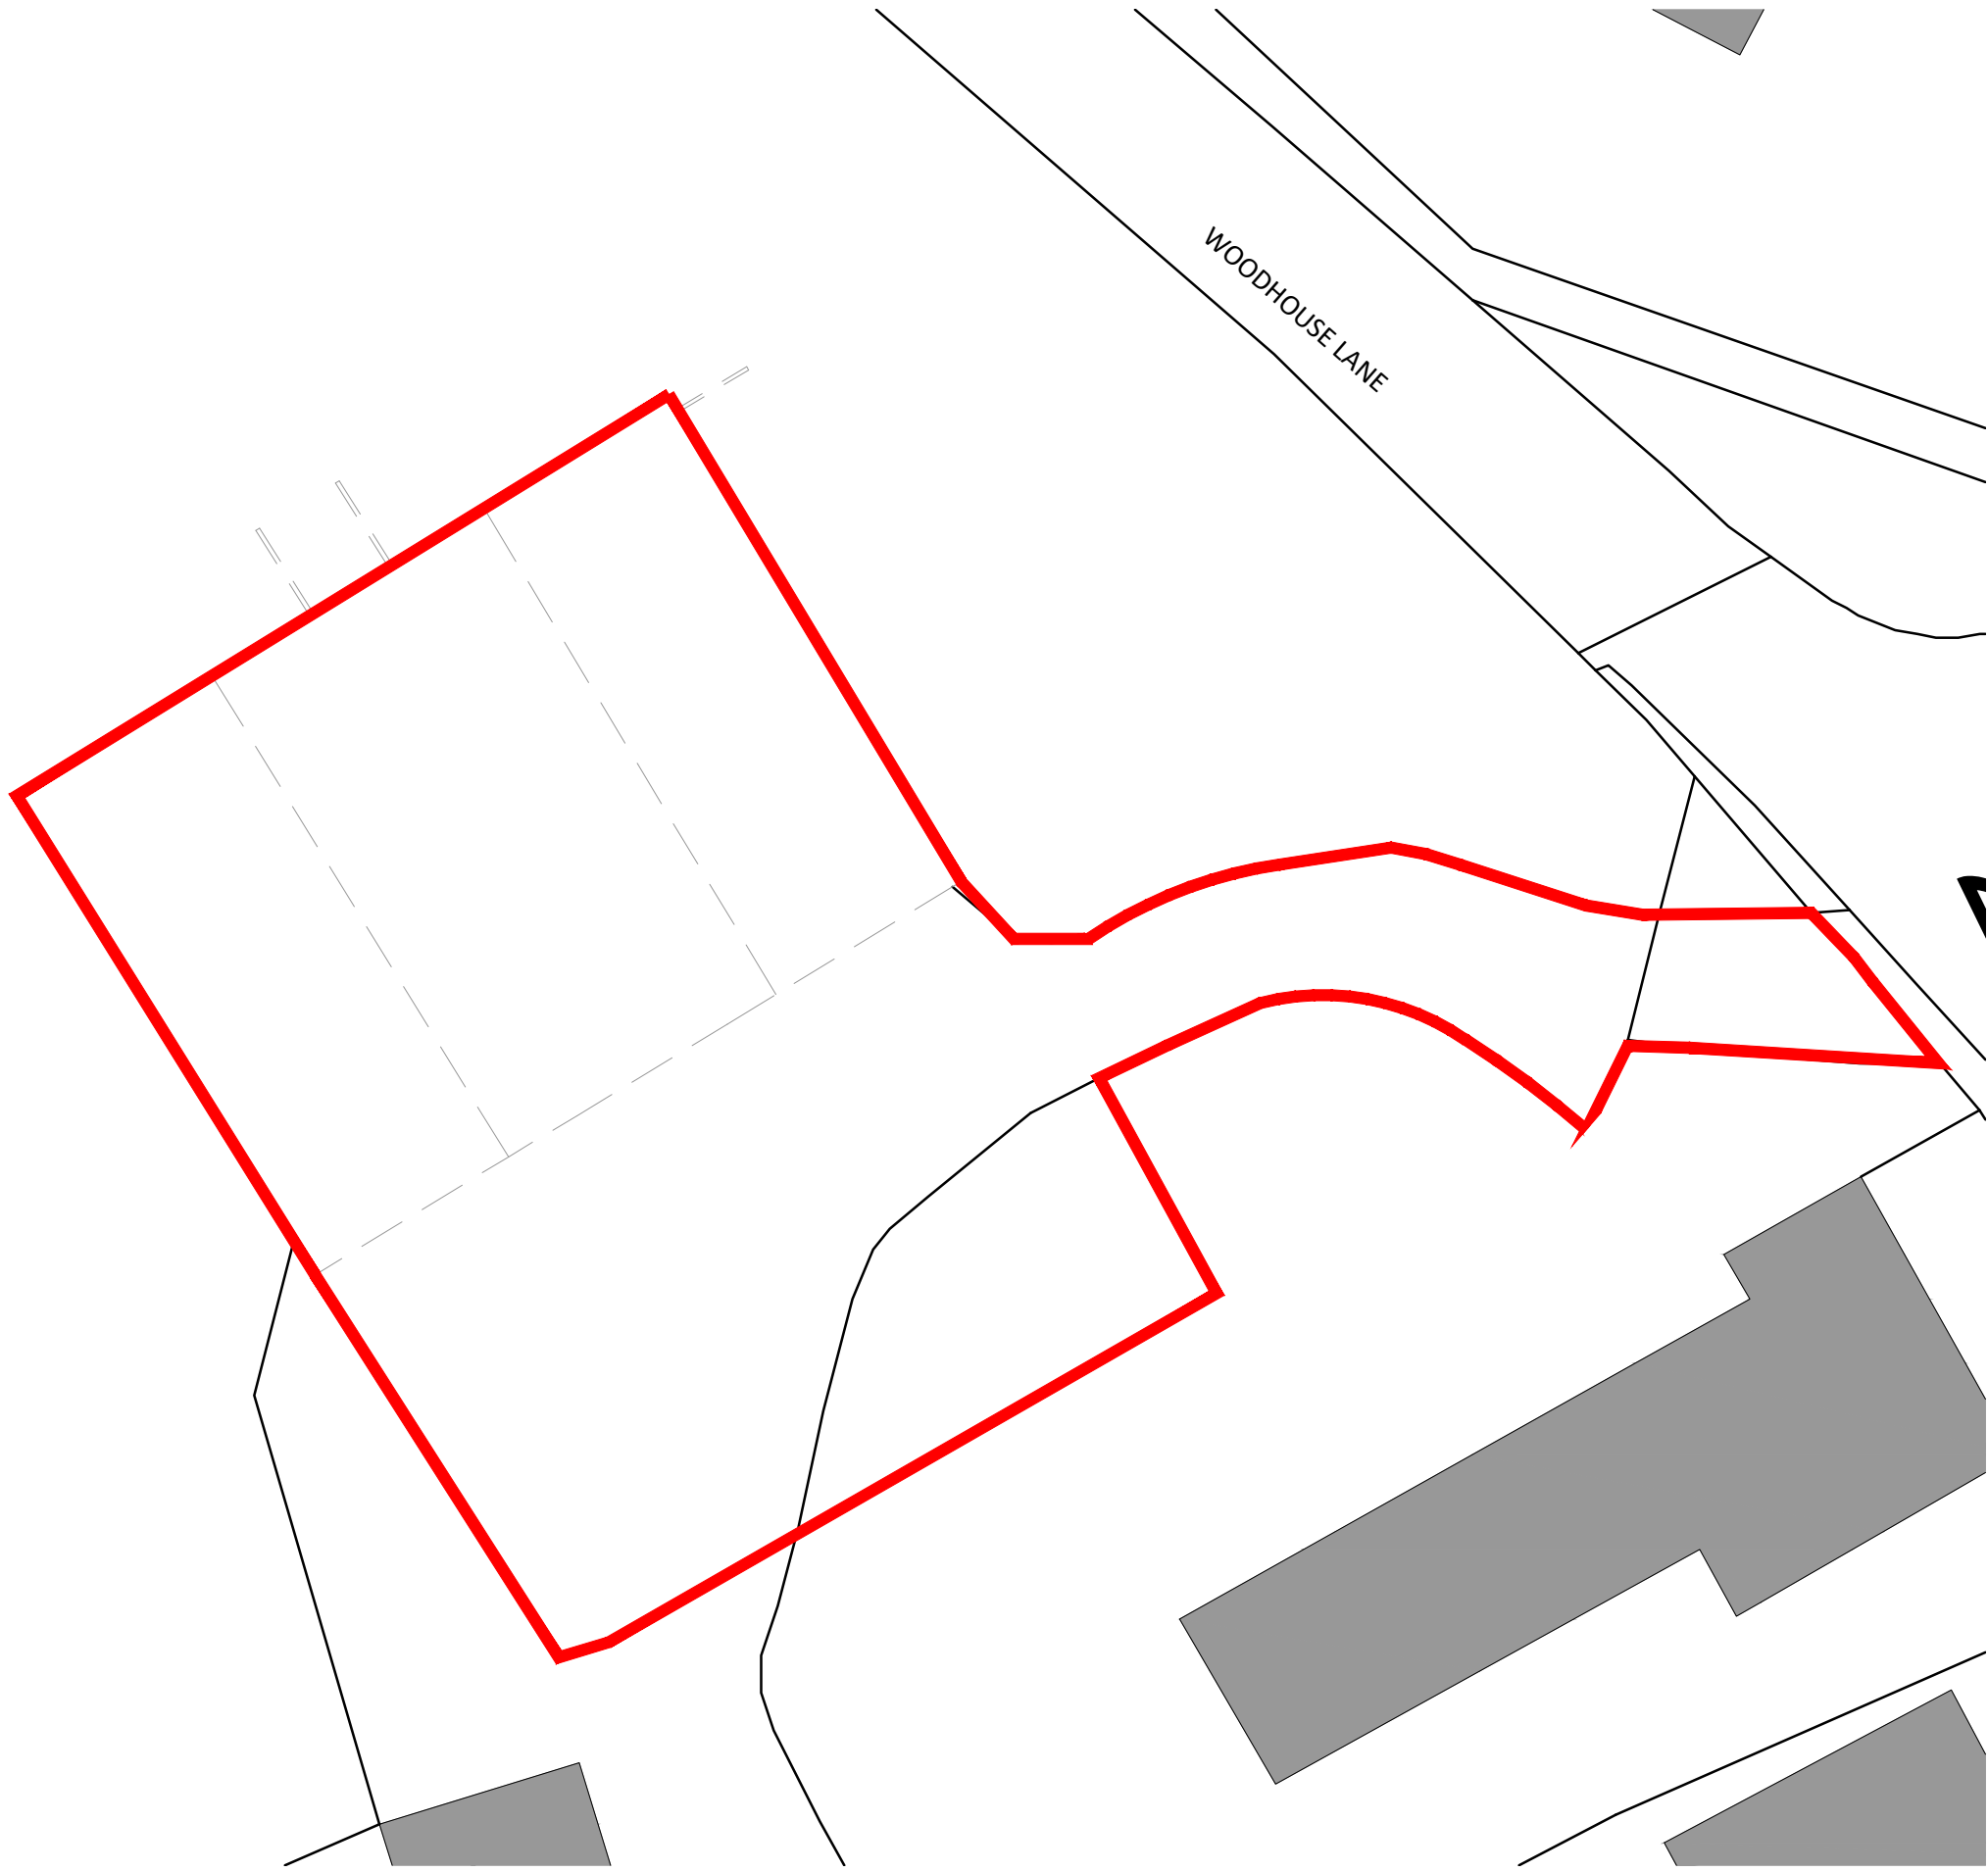

SITE LOCATION PLAN  
Scale 1:200

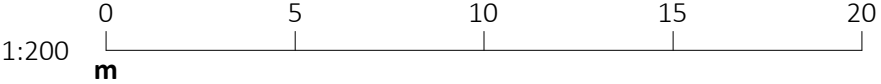

SITE LOCATION PLAN  
Scale 1:1250

A Residential curtilage updated 26.09.22 EI

Status **PLANNING**

Project  
**Newfold Farm, Sytch Road, Brown Edge,  
Stoke-on-Trent, ST6 8QX**

Client  
**Mr and Mrs Guest**

Drawing  
**Site Location Plan**

| Project No | Drawing Number | Revision |
|------------|----------------|----------|
| PR-0700    | PL-001         | A        |

| Date     | Scale (A3 Sheet) | Checked | Drawn |
|----------|------------------|---------|-------|
| 27.05.22 | as shown         | ALH     | EI    |



France + Associates  
83 Fitzwilliam Street  
Huddersfield  
HD1 5LG

t: 01484 960 560  
e: admin@franceandassociates.co.uk  
www.franceandassociates.co.uk