



Existing

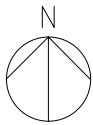

SITE LOCATION PLAN
Scale 1:200

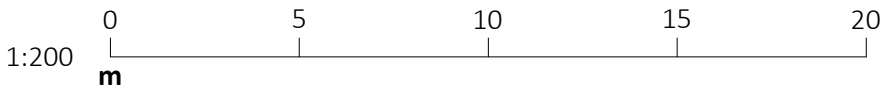

SITE LOCATION PLAN
Scale 1:1250



A Residential curtilage updated 26.09.22 EI

Status PLANNING

Project
Newfold Farm, Sytch Road, Brown Edge,
Stoke-on-Trent, ST6 8QX

Client
Mr and Mrs Guest

Drawing
Block Plan

Project No	Drawing Number	Revision
PR-0700	PL-002	A

Date	Scale (A3 Sheet)	Checked	Drawn
27.05.22	as shown	ALH	EI



France + Associates
83 Fitzwilliam Street
Huddersfield
HD1 5LG

t: 01484 960 560
e: admin@franceandassociates.co.uk
www.franceandassociates.co.uk