

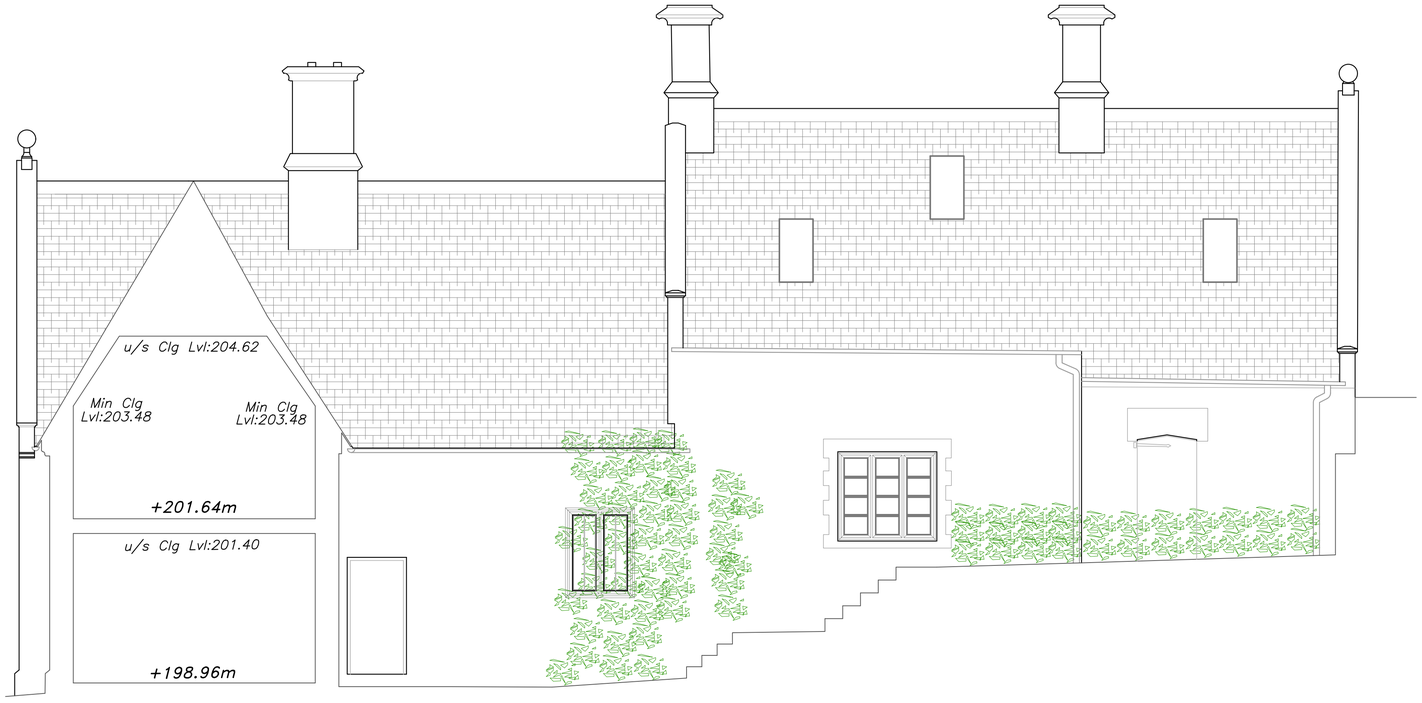


Datum: 195.00m.

Elevation 1.

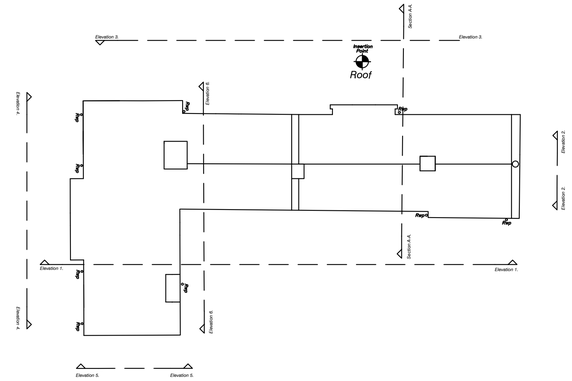

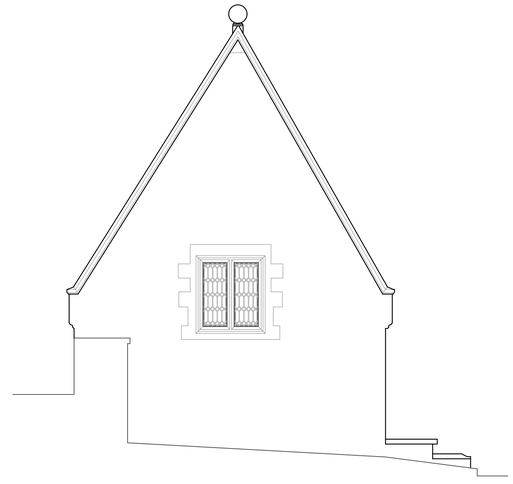

Datum: 195.00m.

Elevation 2.

01

Existing Elevations 1&2 1:50

REV - 20.10.2021

REVISION A DATE

MISS WILSON'S

EXISTING ELEVATIONS 1&2
1690.07_120_01

STATUS:Issued for Tender
DATE: October 2021
SCALE: 1:50 @ A1

DRAWN: AG
CHECKED:AC

CLIENT:
daylesford
ORGANIC FARM GLOUCESTERSHIRE

Miss Wilson's, Farley, Staffordshire ST10 3BQ

aaron chetwynd
ARCHITECT STUDIO

All measurements in millimetres unless otherwise stated / Verify all dimensions on site / This drawing is to be read in conjunction with all other relevant drawings and specifications / Refer to Architect in case of any ambiguity or discrepancy / This drawing and its design are copyright / All rights remain the property of Daylesford Organic ©