

- NOTES
- 04

Partition wall to be demolished
- 07

Structural opening to be formed
- External works
- 10


Existing doors and windows to be painted in Daylesford Green- Facia & Eaves boards
- 11

Existing gutters and RWP in poor condition to be replaced
- 12

Proposed timber window
- Proposed demolition works



Datum: 195.00m.
Elevation 4.

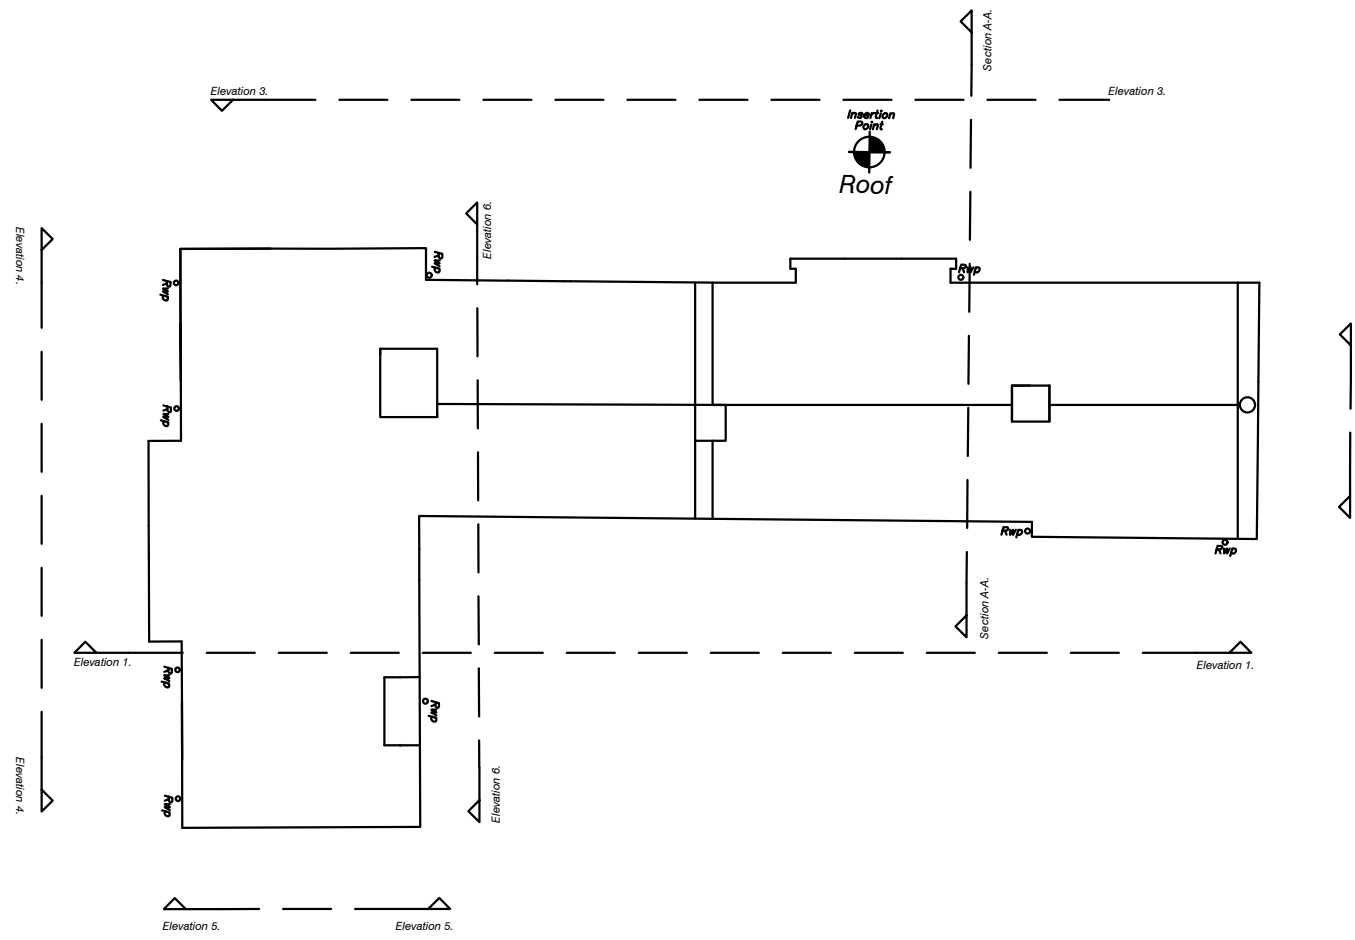

03
Existing Elevation 4
1:50

REV -
REVISION A
20.10.2021
DATE

MISS WILSON'S
EXISTING ELEVATION 4
1690.07_120_03
STATUS: Issued for Tender
DATE: October 2021
SCALE: 1:50 @ A1
DRAWN: AG
CHECKED: AC
CLIENT:
daylesford
ORGANIC FARM ORGANICESTERSHIRE
Miss Wilson's, Farley, Staffordshire ST10 3BQ