

- NOTES
- 04


Partition wall to be demolished
- 07

Structural opening to be formed
- External works
- 10

Existing doors and windows to be painted in Daylesford Green- Facia & Eaves boards
- 11

Existing gutters and RWP in poor condition to be replaced
- 12

Proposed timber window
- Proposed demolition works

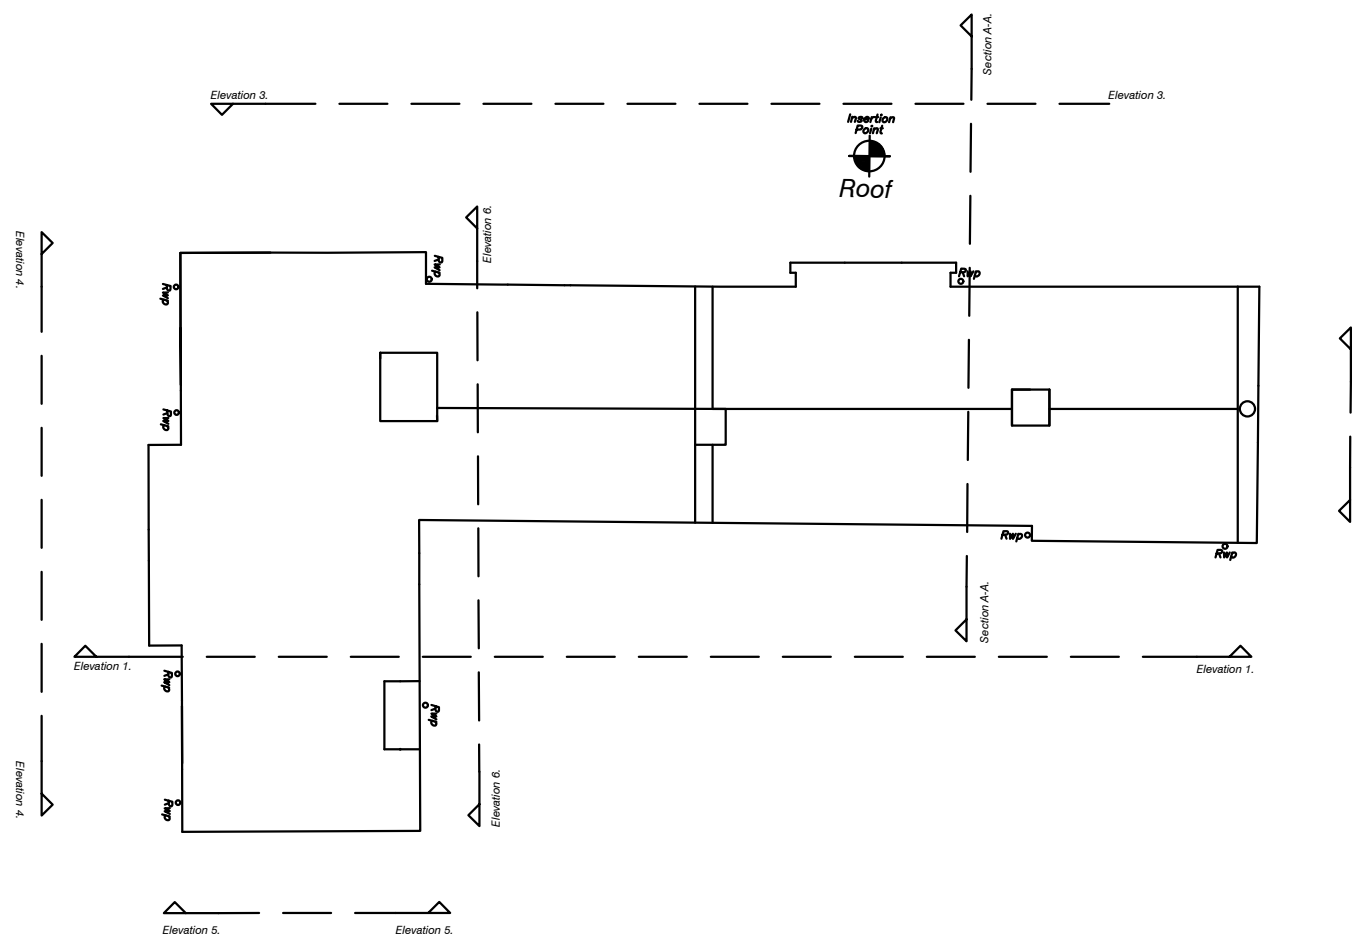

Datum: 195.00m.

Elevation 4.

03
Proposed Elevation 4 1:50

REV - 18.02.2022
REVISION A DATE

MISS WILSON'S

PROPOSED ELEVATION 4
1690.07_120_07

STATUS: Issued for Tender
DATE: October 2021
SCALE: 1:50 @ A1

DRAWN: AG
CHECKED: AC

CLIENT:
daylesford
ORGANIC FARM ON GLOUCESTERSHIRE

Miss Wilson's, Farley, Staffordshire ST10 3BQ