

site block plan
scale 1:500

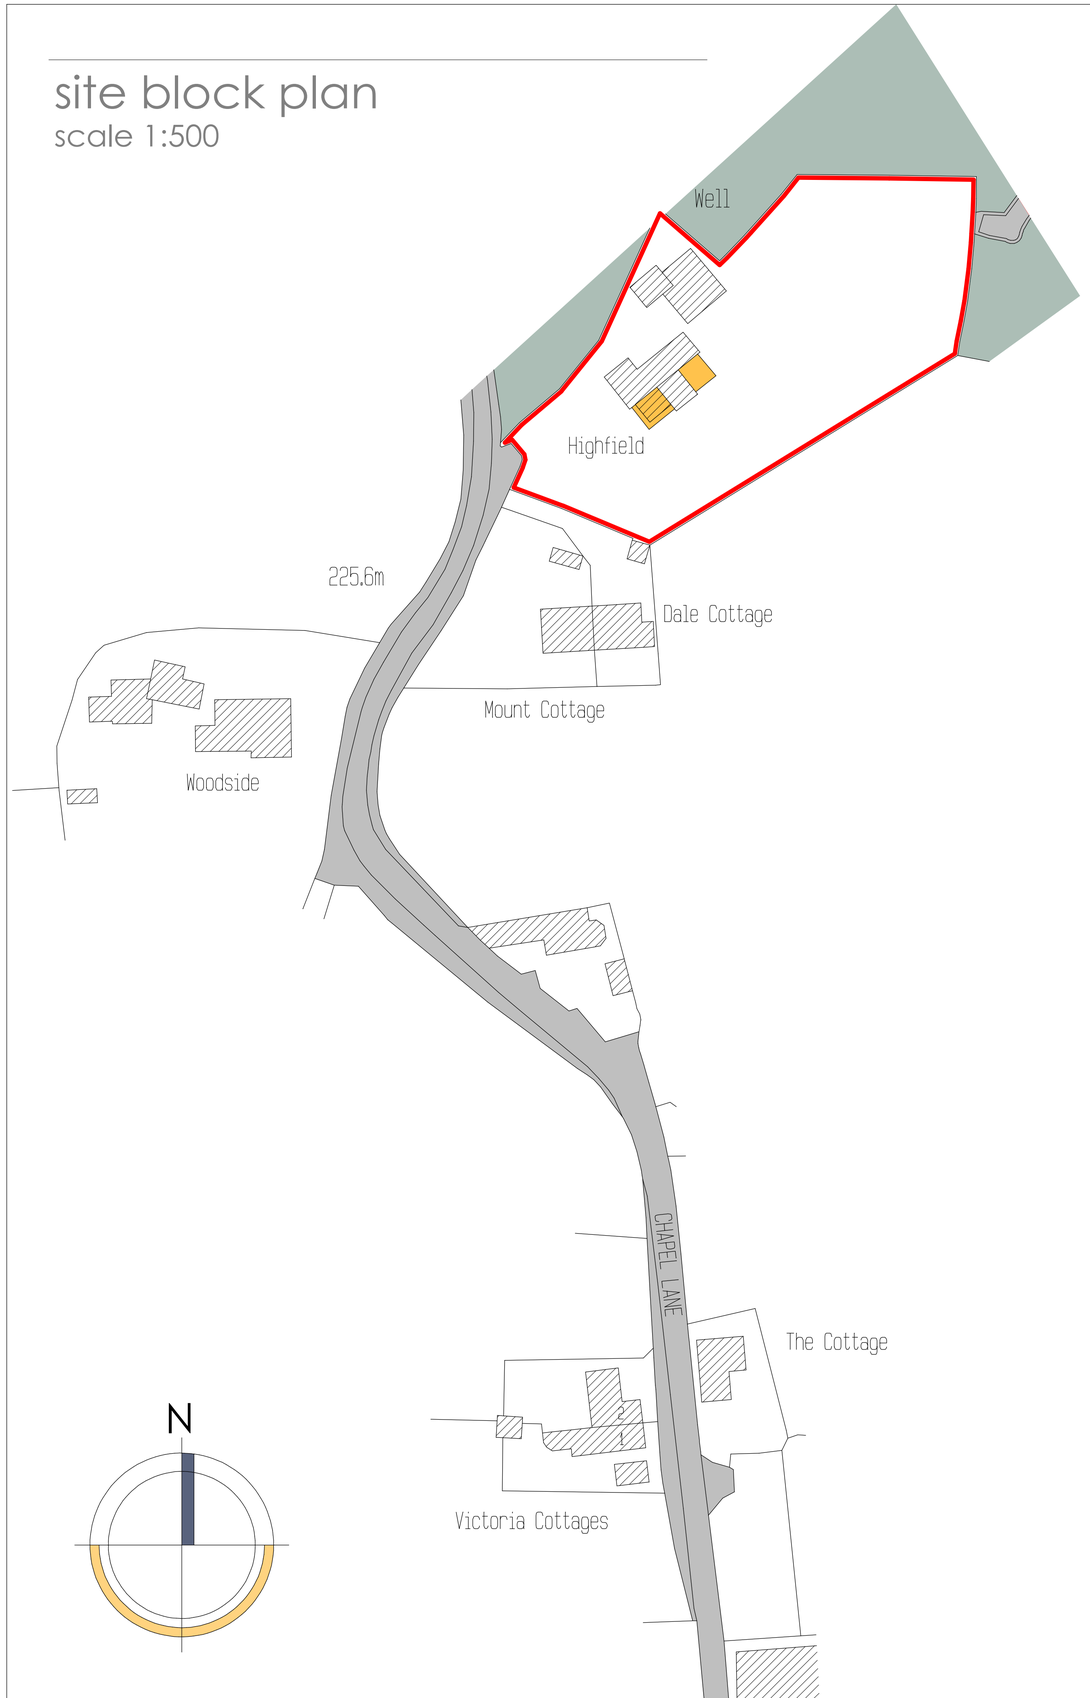

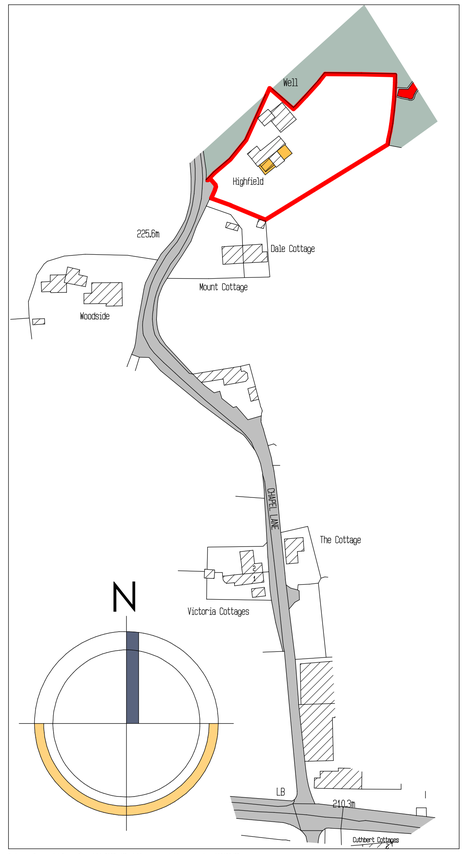

Ordnance Survey, (c) Crown Copyright 2022. All rights reserved. Licence number 100022432

site location plan
scale 1:1250

A1

Client
Mr & Mrs M Woods.

Contract
Proposed alterations & extensions to
Highfield, Chapel Lane, Threapwood
Cheadle, Staffordshire, ST10 4QZ

Drawing Title
Site Block Plan &
Site Location Plan

Date	September 2022	Status	Preliminary
Scale	1:500 1:1250 @ A1	Contract Number	5955
Drg. No.	5955 - 004	Revision Suffix	

Revisions

Ordnance Survey, (c) Crown Copyright 2022. All rights reserved. Licence number 100022432

BYATT OLIVER
— ASSOCIATES —
Byatt Oliver
Unit 1B Whitebridge Way, Whitebridge Industrial Estate, Stone, Staffordshire ST15 8LQ
Telephone: 01785 719268
Email: enquiries@byattoliver.co.uk
Website: www.byattoliver.co.uk