


- NOTES
- 07 Structural opening to be formed
 - External works
 - 10 Existing doors and windows to be painted in Daylesford Green- Facia & Eaves boards
 - 11 Existing gutters and RWP in poor condition to be replaced
 - 12 Proposed timber window
 - Proposed demolition works

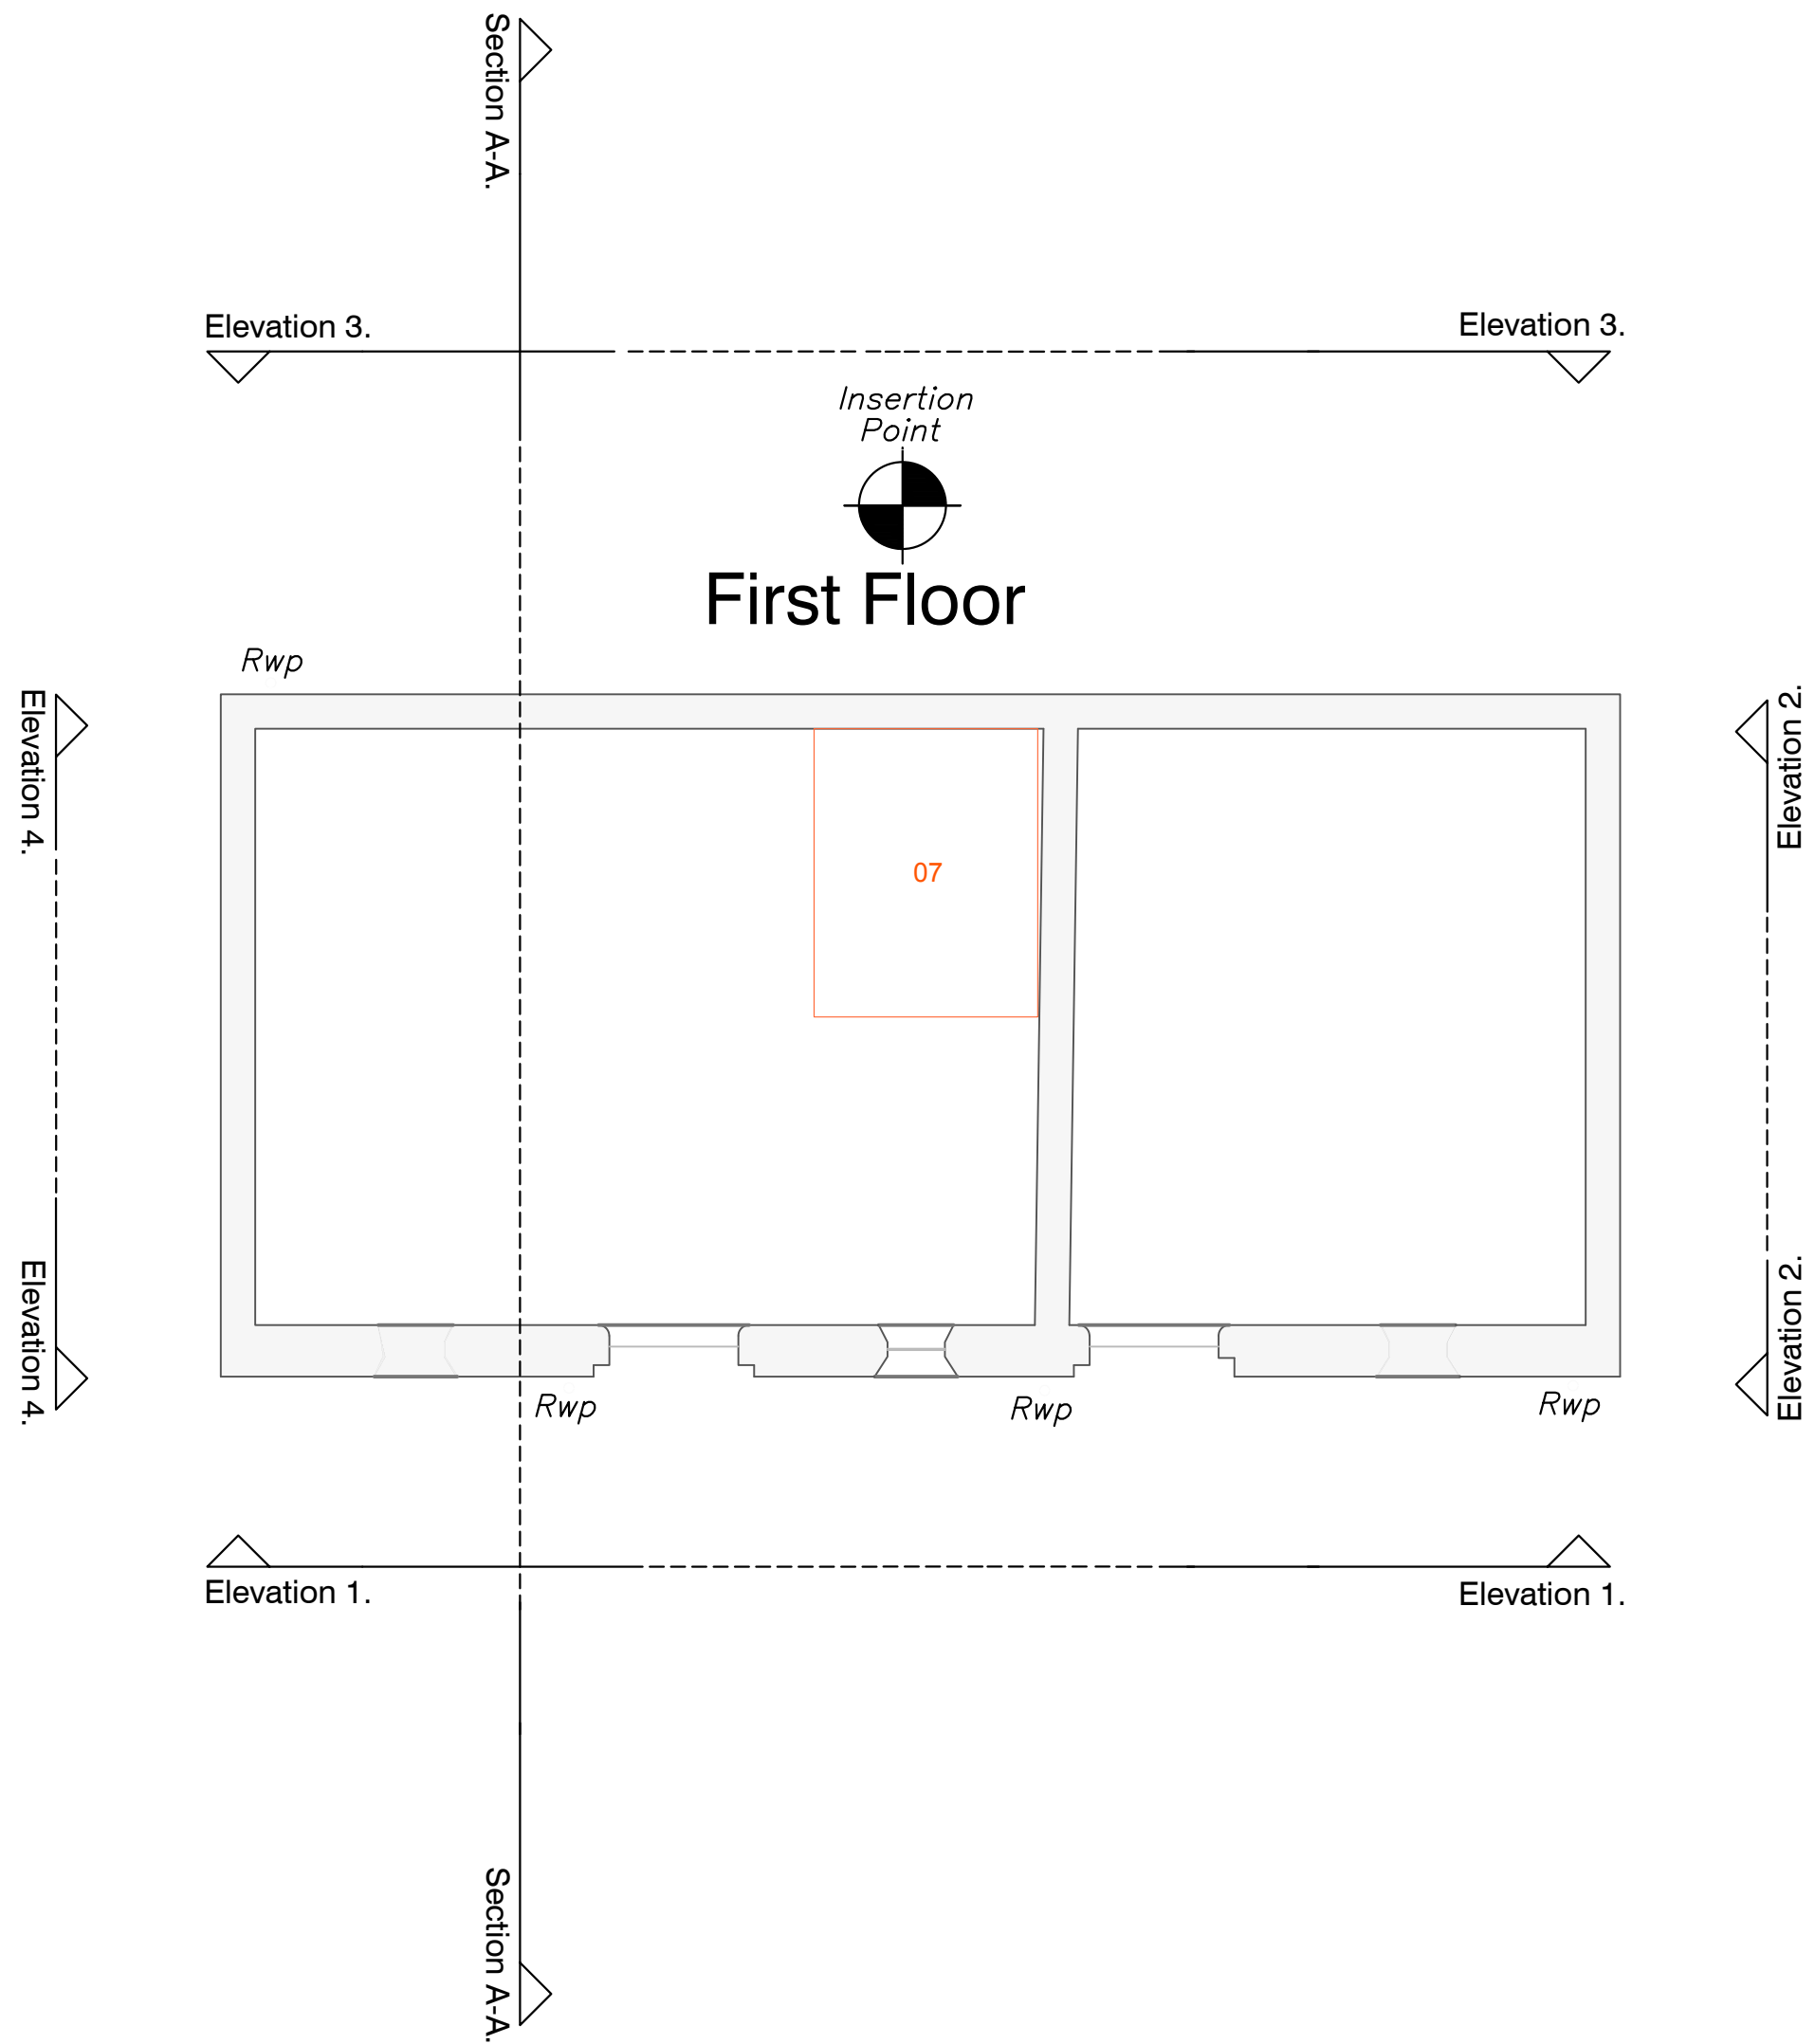

REV -	13.10.2021
REVISION	DATE