



NOTES

- 07 Structural opening to be formed
- External works
- 10 Existing doors and windows to be painted in Daylesford Green- Facia & Eaves boards
- 11 Existing gutters and RWP in poor condition to be replaced
- 12 Proposed timber window
- Proposed demolition works

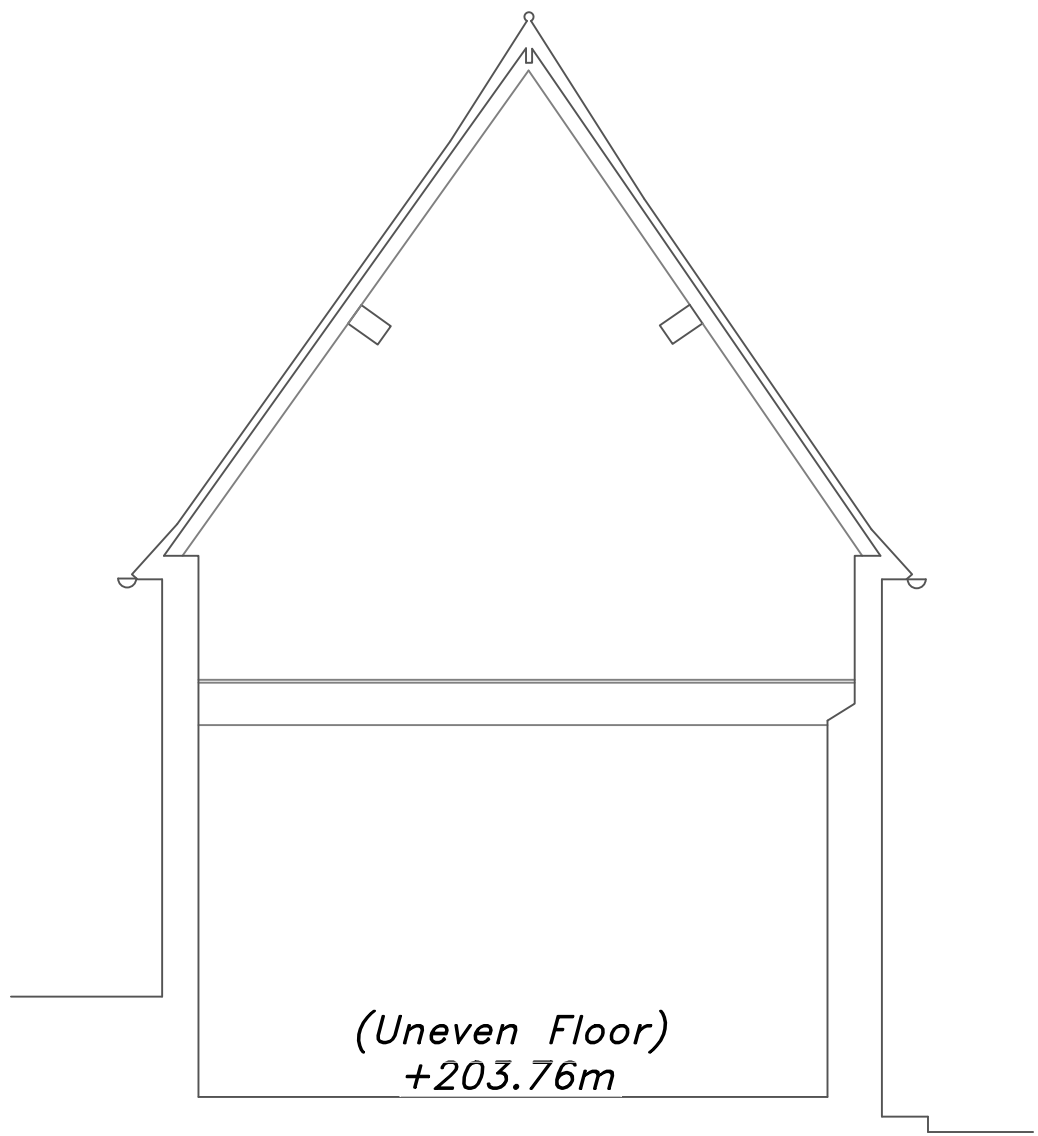

Datum: 200.00m.
Section A-A.

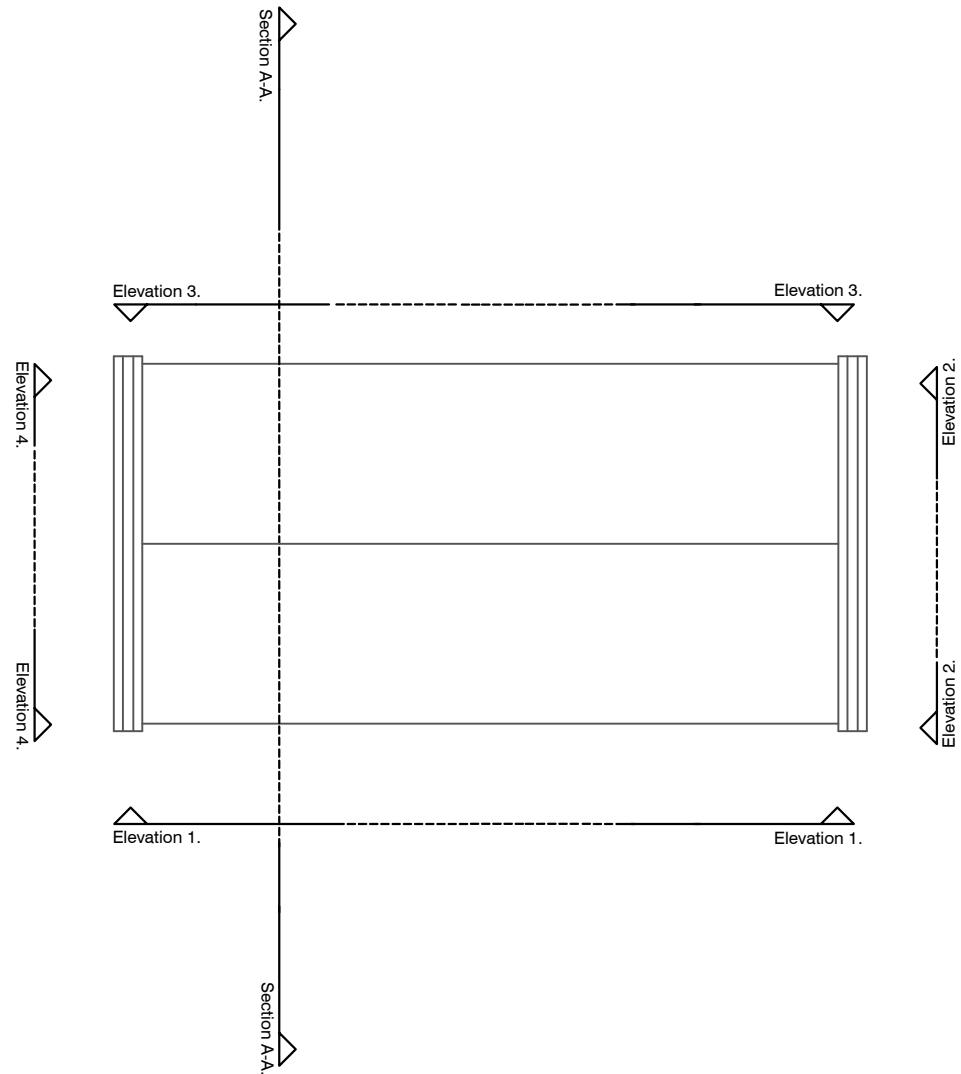

03
Existing Section 1:50

REV - 13.10.2021
REVISION DATE

EXISTING SECTION
1690.05_120_03

STATUS: Issued for Tender
DATE: October 2021
SCALE: 1:50 @ A1
DRAWN: AG
CHECKED: AC

CLIENT:
daylesford
ORGANIC FARM, GLOUCESTERSHIRE

The Log Shed, Farley, Staffordshire ST10 3BQ