

Finishes notes

Worktops
20mm Carrara marble C1 Extra
with 40mm mitred edge.
Honed and anti-staining treatment

Splashback
20mm Carrara marble C1 Extra
Honed and anti-staining treatment

Shelf - 70mm Thick
Sawn softwood board - Painted.
with secret fixings and concealed
strip light channel

Cupboards
Standard white laminated
Side panel - Sawn softwood - painted


Front doors
Bespoke white basket weave
cladding - Painted.

Skirting
Sawn softwood board - Painted.


Wall, Floor and Ceiling finishes
refer to schedule: 1911_600_01

Kitchen schedule refer to:
1911_600_04


AGA to be client supplied

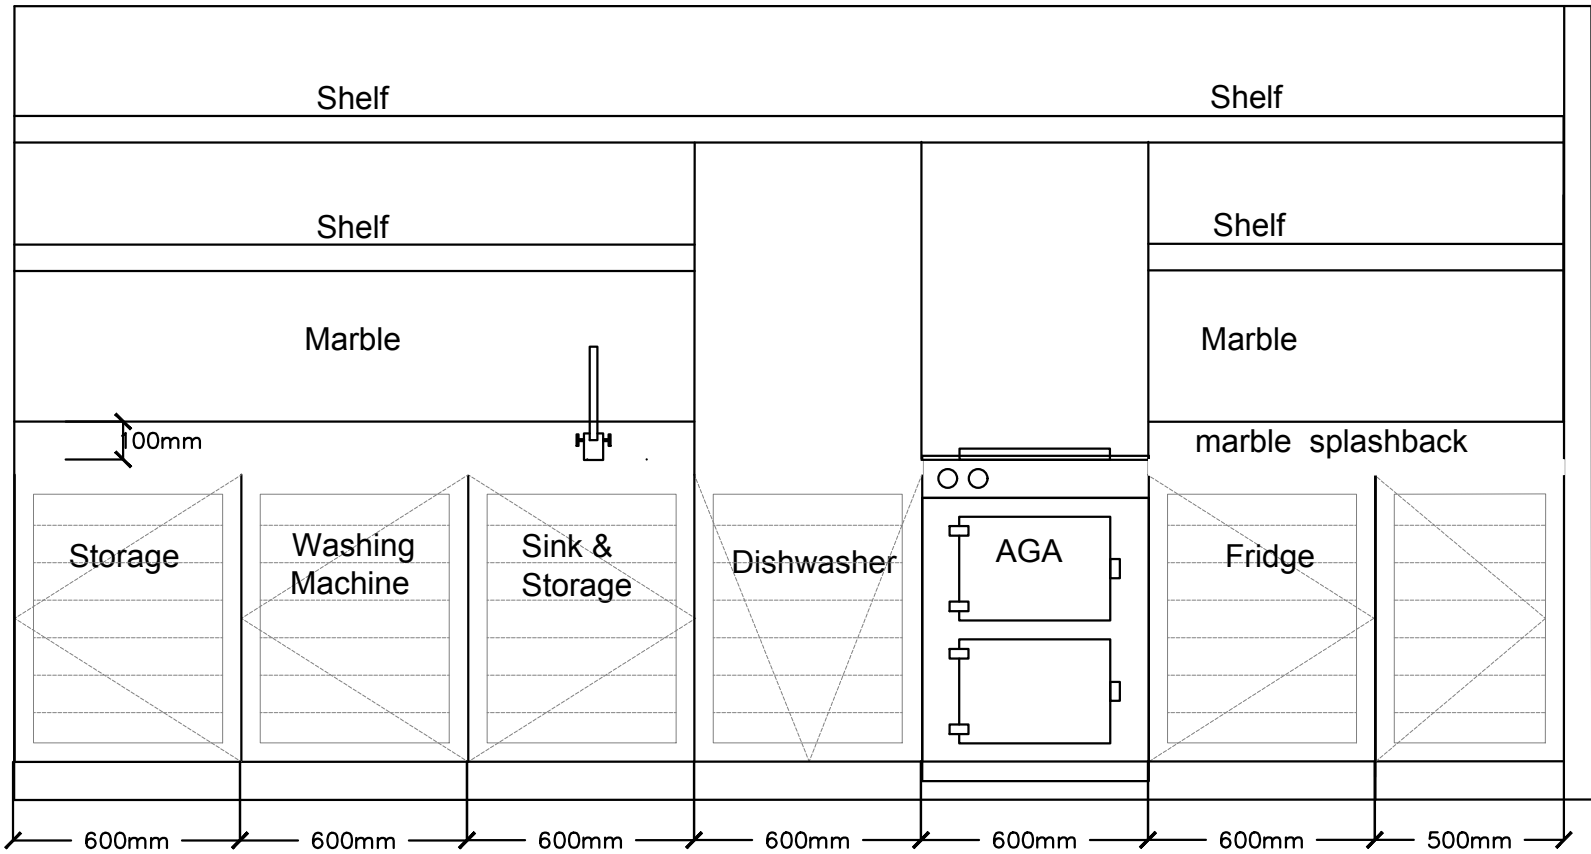

01
The Logshed - Kitchen Elevation 1:20

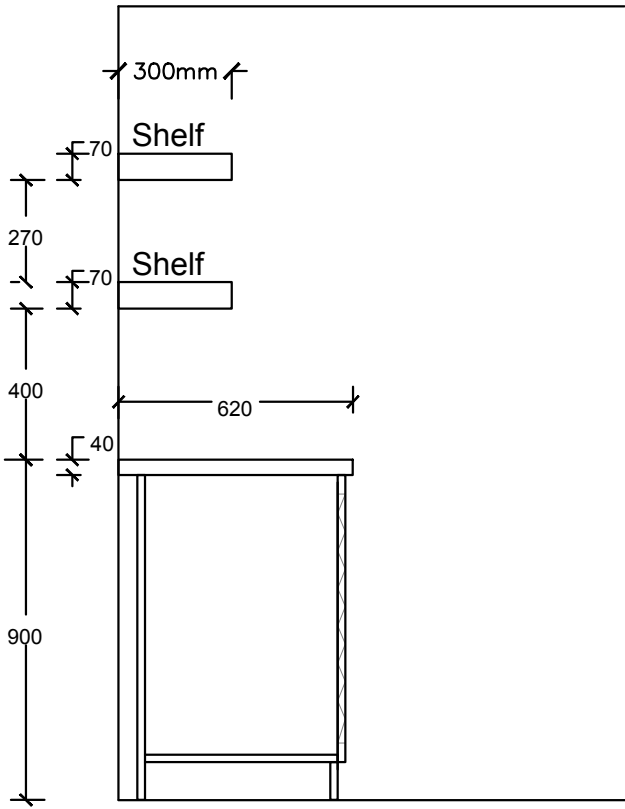

03
The Logshed - Side Elevation 1:20

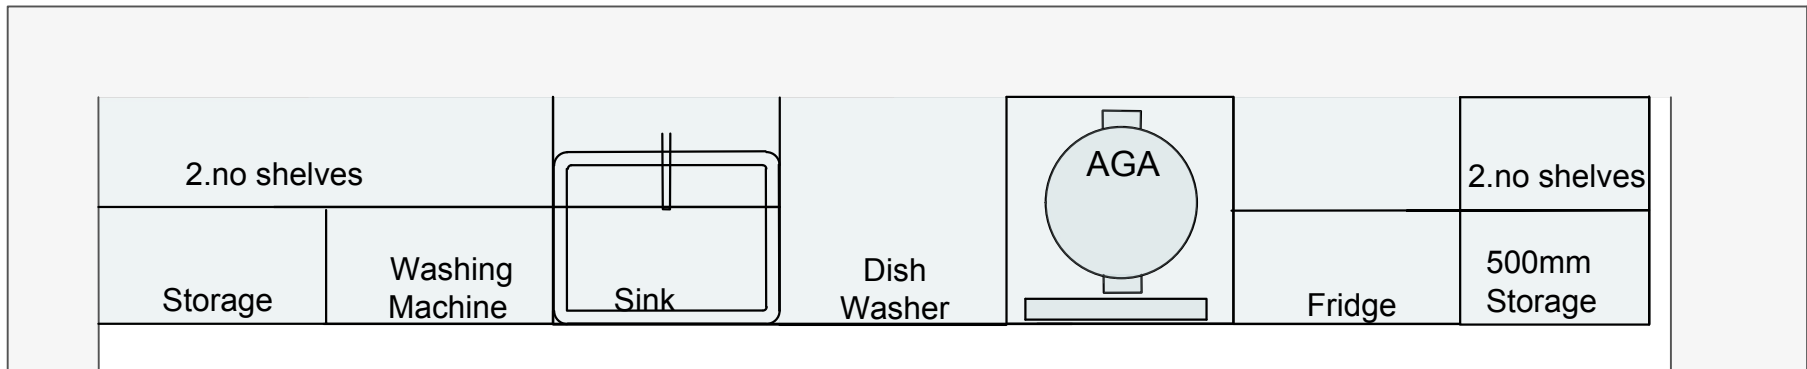

02
The Logshed - Kitchen Joinery Plan 1:20

REV -	10.11.2021
REVISION	DATE

THE LOG SHED

PROPOSED KITCHEN JOINERY
1690.05_300_01

STATUS: Issued for Tender
DATE: November 2021
SCALE: 1:20 @ A1

DRAWN: EW
CHECKED: AC

CLIENT:
daylesford
ORGANIC FARM GLOUCESTERSHIRE