




Rev.	Drawn	Comments	Date
------	-------	----------	------

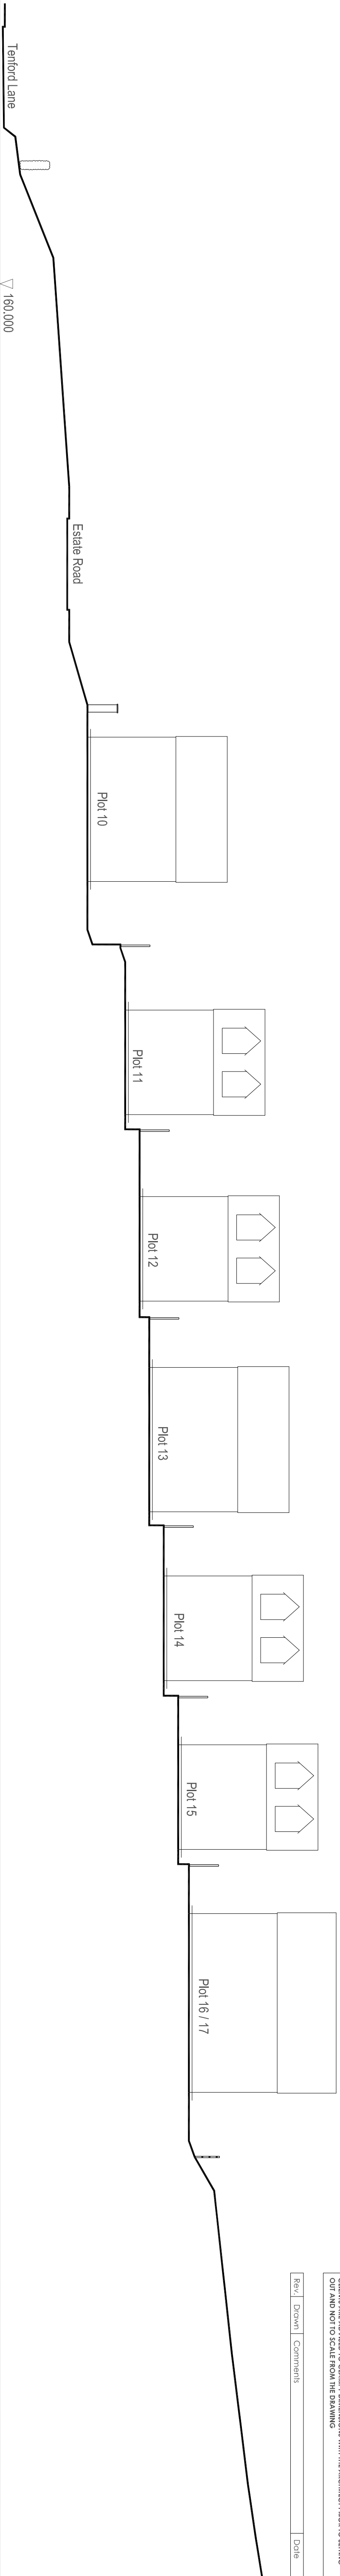

SECTION AA 1:200

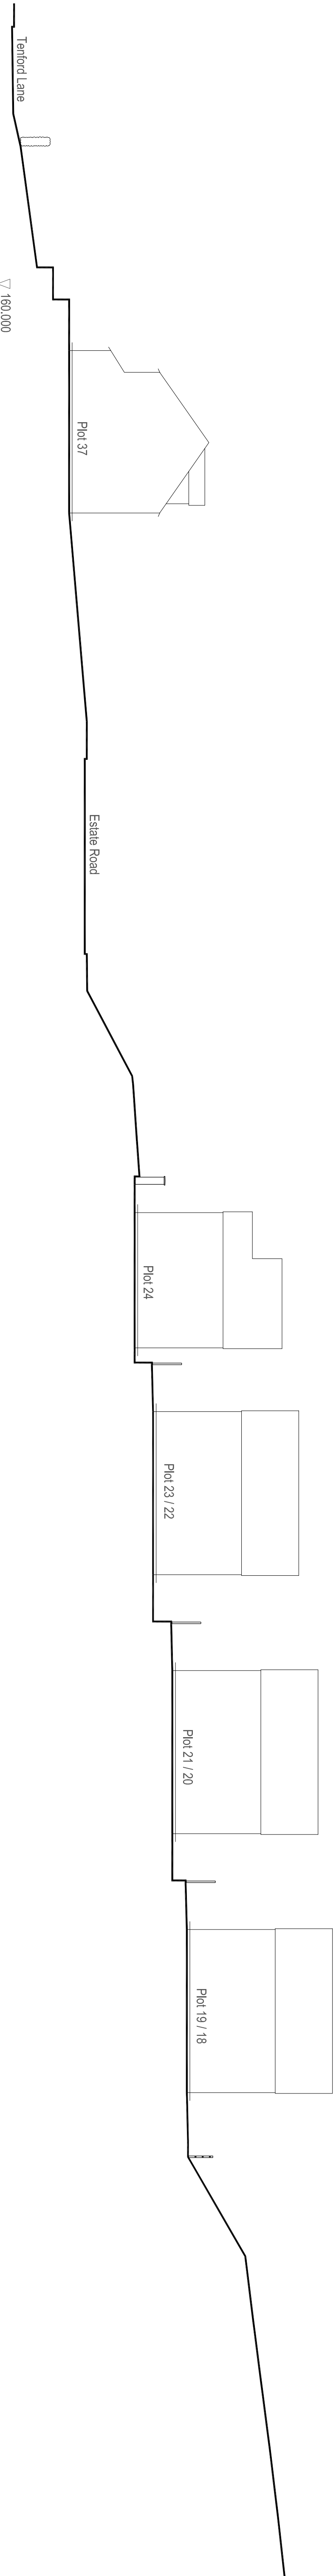

SECTION BB 1:200

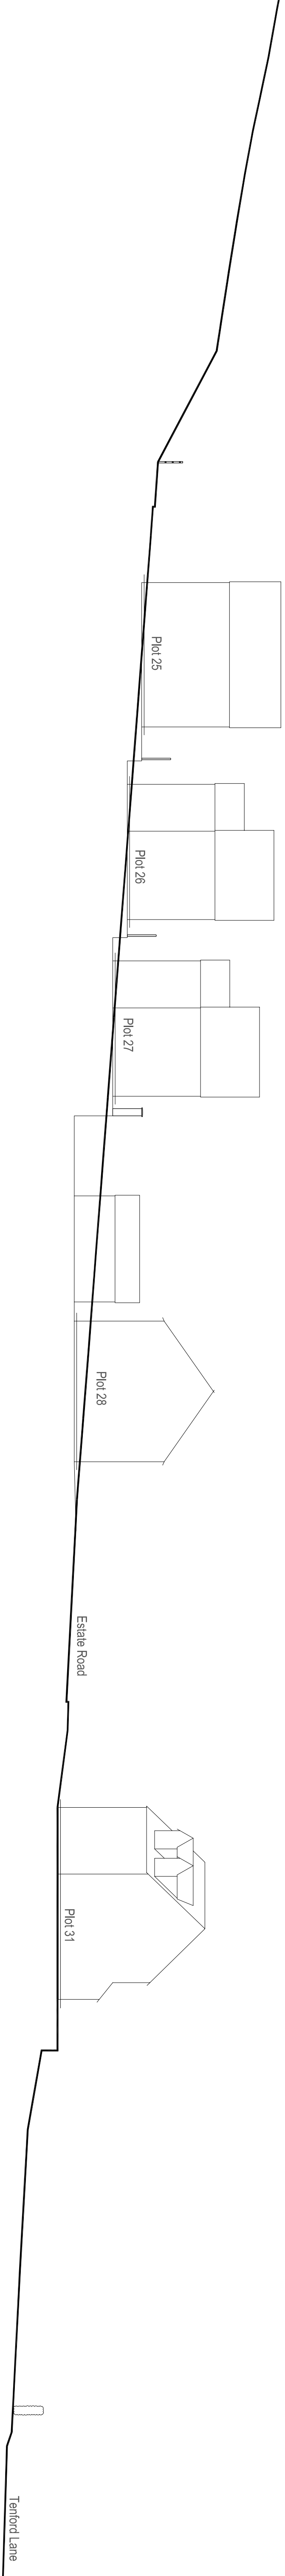

SECTION DD 1:200

Hewitt & Carr Architects
A. Design House 117-19 Leek Road, Cheddleton ST10 1JE
T. 01832 255892
E. enquiries@hccarchitects.co.uk
W. www.hccarchitects.co.uk

Client
A.R. Alcock

Project
Residential Development
Land Off Tenford Lane, Upper Tean

Title
Proposed Site Sections

Drawn
Scheme

Date
July 2021

Scale @A1 1:200

Project No.
00438

Drawing No.
AL(0)19

Drawn
SG

Checked

Rev
B



SECTION CC 1:200

