
Scale = 1:100 @ A3




EXISTING SOUTH WEST ELEVATION

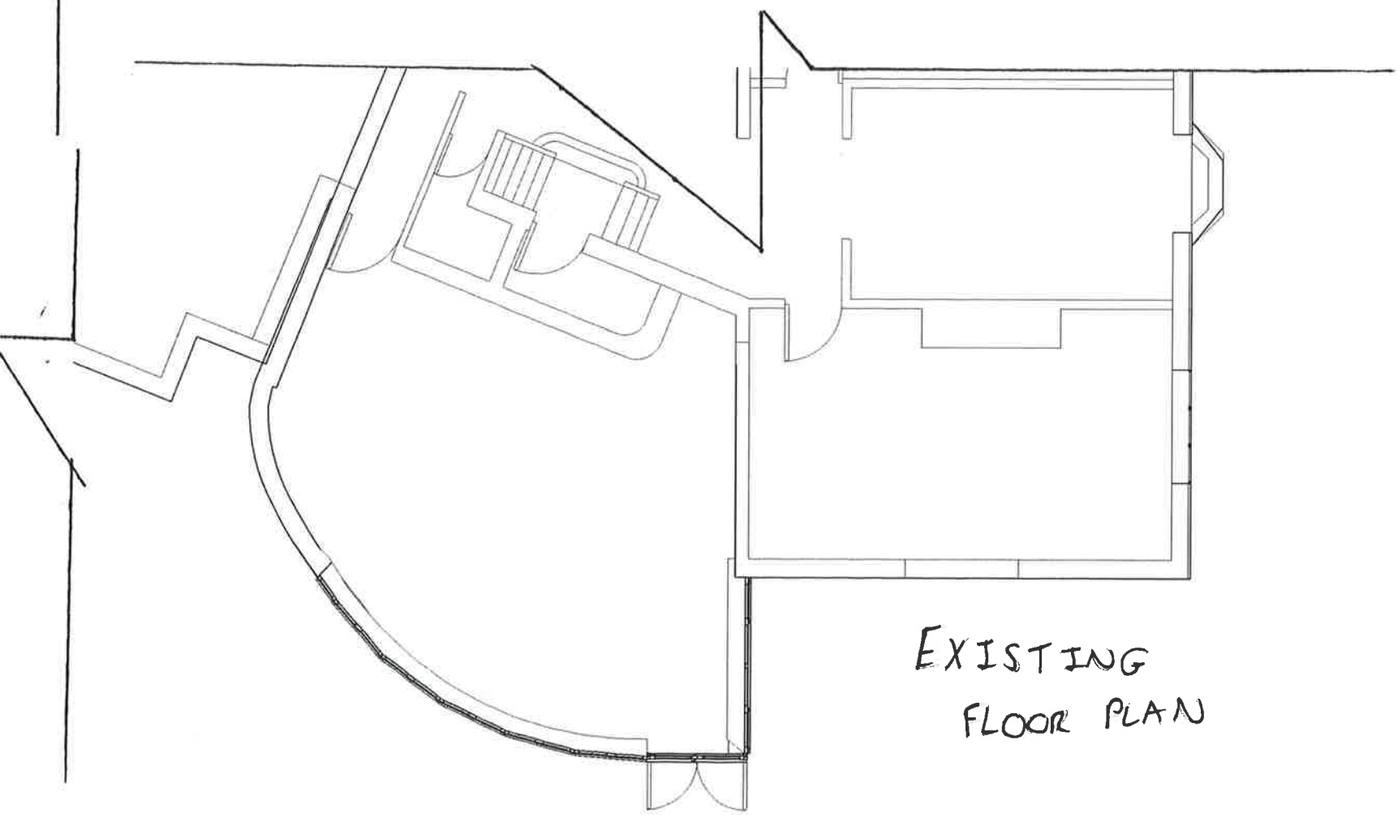


EXISTING FLOOR PLAN

Scale = 1:100 @ A3

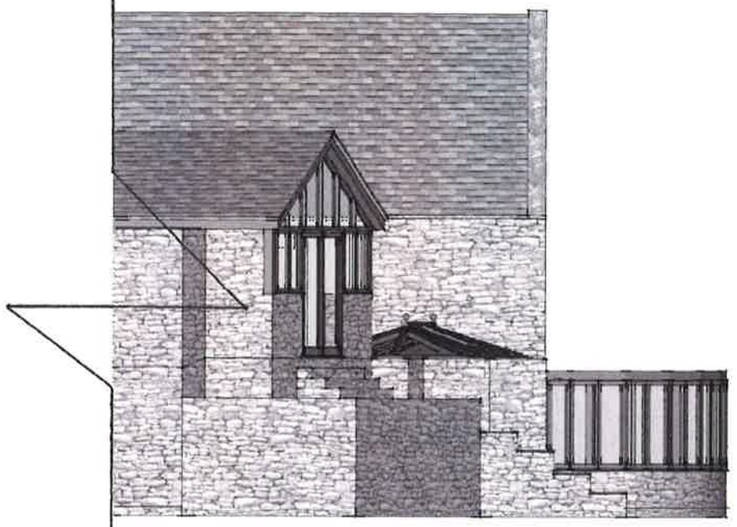

EXISTING NORTH WEST ELEVATION

EXISTING SOUTH EAST ELEVATION

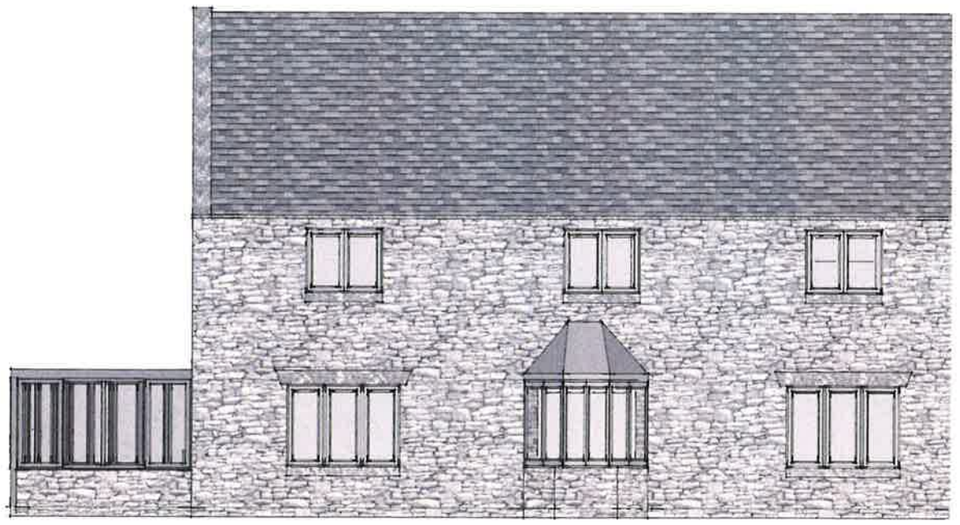

0m 5m

4.93 m

PRIME OAK
www.primeoak.co.uk

Existing

Drawing No. 86068/04

Mr Venables
- 1:100 Date 03/10/22

© All rights reserved. Prime Oak Buildings ("Prime Oak") has asserted their right pursuant to s. 77 Copyright, Designs & Patents Act 1988to be identified as the author of this work. The copyright in this drawing vests with Prime Oak and may only be reproduced with permission.