


NOTES Copyright of Croft Architecture Limited.
Drawings are not to be reproduced in whole or in part
without the prior written permission of Croft Architecture
Limited. Figured dimensions only are to be taken from
this drawing.
Contractors are responsible for checking dimensions
relative to their work. Croft Architecture Limited are to
be advised of any discrepancies.


REVISIONS

REV.	DESCRIPTION	DRAWN	CHKD.	DATE
1st	FIRST ISSUE	SA		06/10/22

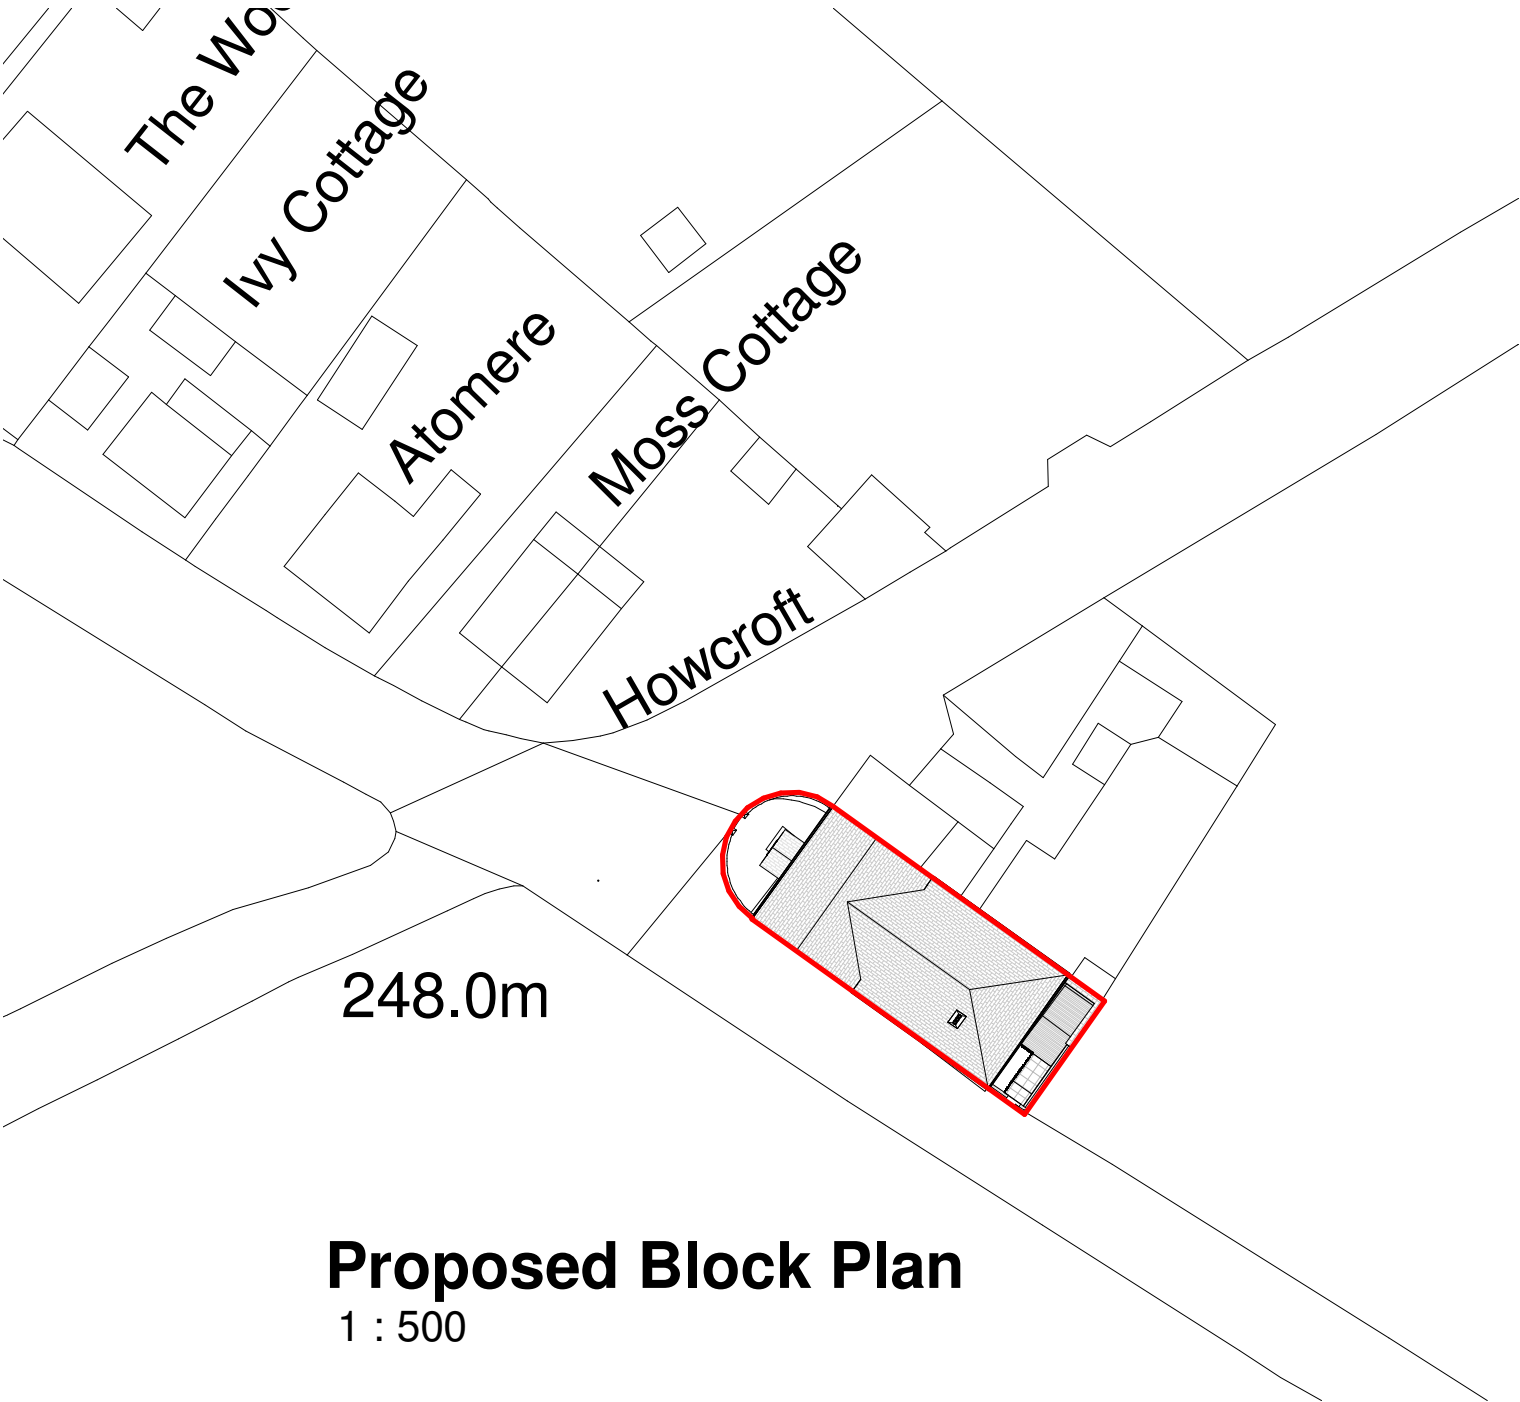

248.0m

Proposed Block Plan
1 : 500

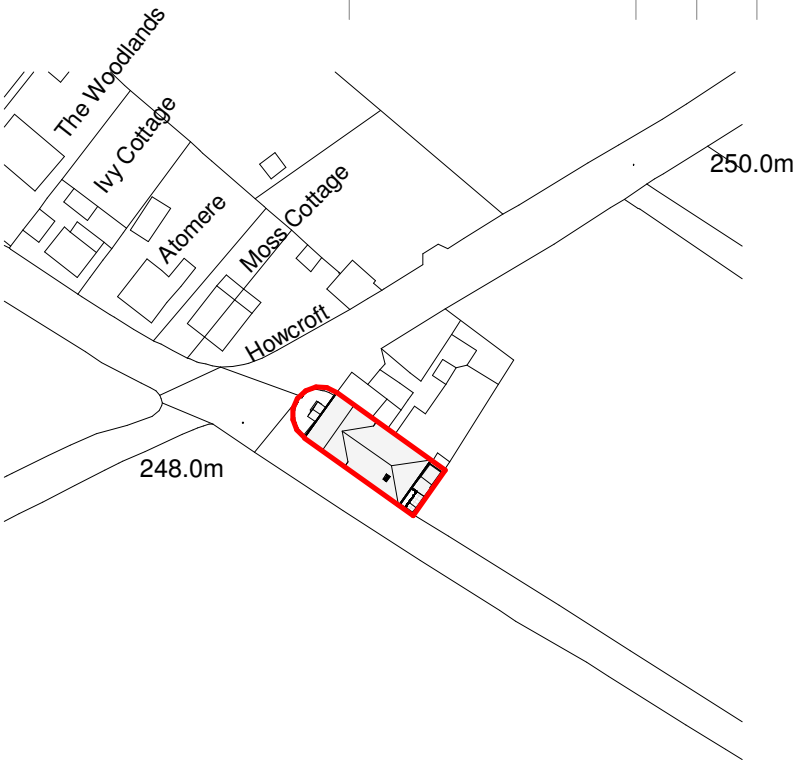

Ordnance Survey, (c) Crown Copyright 2022. All rights reserved. Licence number 100022432

Proposed Site Location Plan
1 : 1250

CROFT 

6-7 Pearl House, Anson Court,
Staffordshire Technology Park,
Stafford, ST18 0GB

croftarchitecture.com
+44 (0)1785 248 542

PROJECT
Change of use and alterations at
for Mr Simon Edwards
at Biddulph Park Methodist Church, Biddulph
Park Road, Stoke-on-Trent ST8 7SJ


DRAWING TITLE
Proposed Site Location and Block Plan

SCALE
As indicated


SHEET SIZE No. of SHEETS SHEET No.
A3 1 1

DRAWING NUMBER
2694 - 300

REV

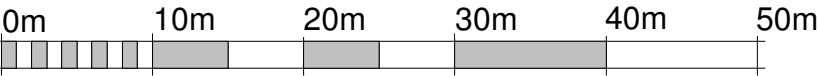

VISUAL SCALE 1:500 @ A3

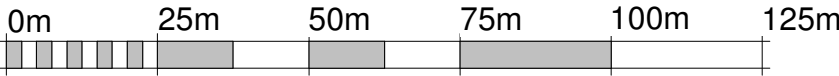

VISUAL SCALE 1:1250 @ A3

Site Boundary 