

**NOTES** Copyright of Croft Architecture Limited.  
Drawings are not to be reproduced in whole or in part without the prior written permission of Croft Architecture Limited. Figured dimensions only are to be taken from this drawing.  
Contractors are responsible for checking dimensions relative to their work. Croft Architecture Limited are to be advised of any discrepancies.

**REVISIONS**


| REV. | DESCRIPTION | DRAWN | CHKD. | DATE     |
|------|-------------|-------|-------|----------|
| 1st  | FIRST ISSUE | SA    |       | 06/10/22 |

**KEY**


- New Construction
- Demolition Works
- Structural Overhead
- Site Boundary

**NOTE**

All Furniture layout is indicative

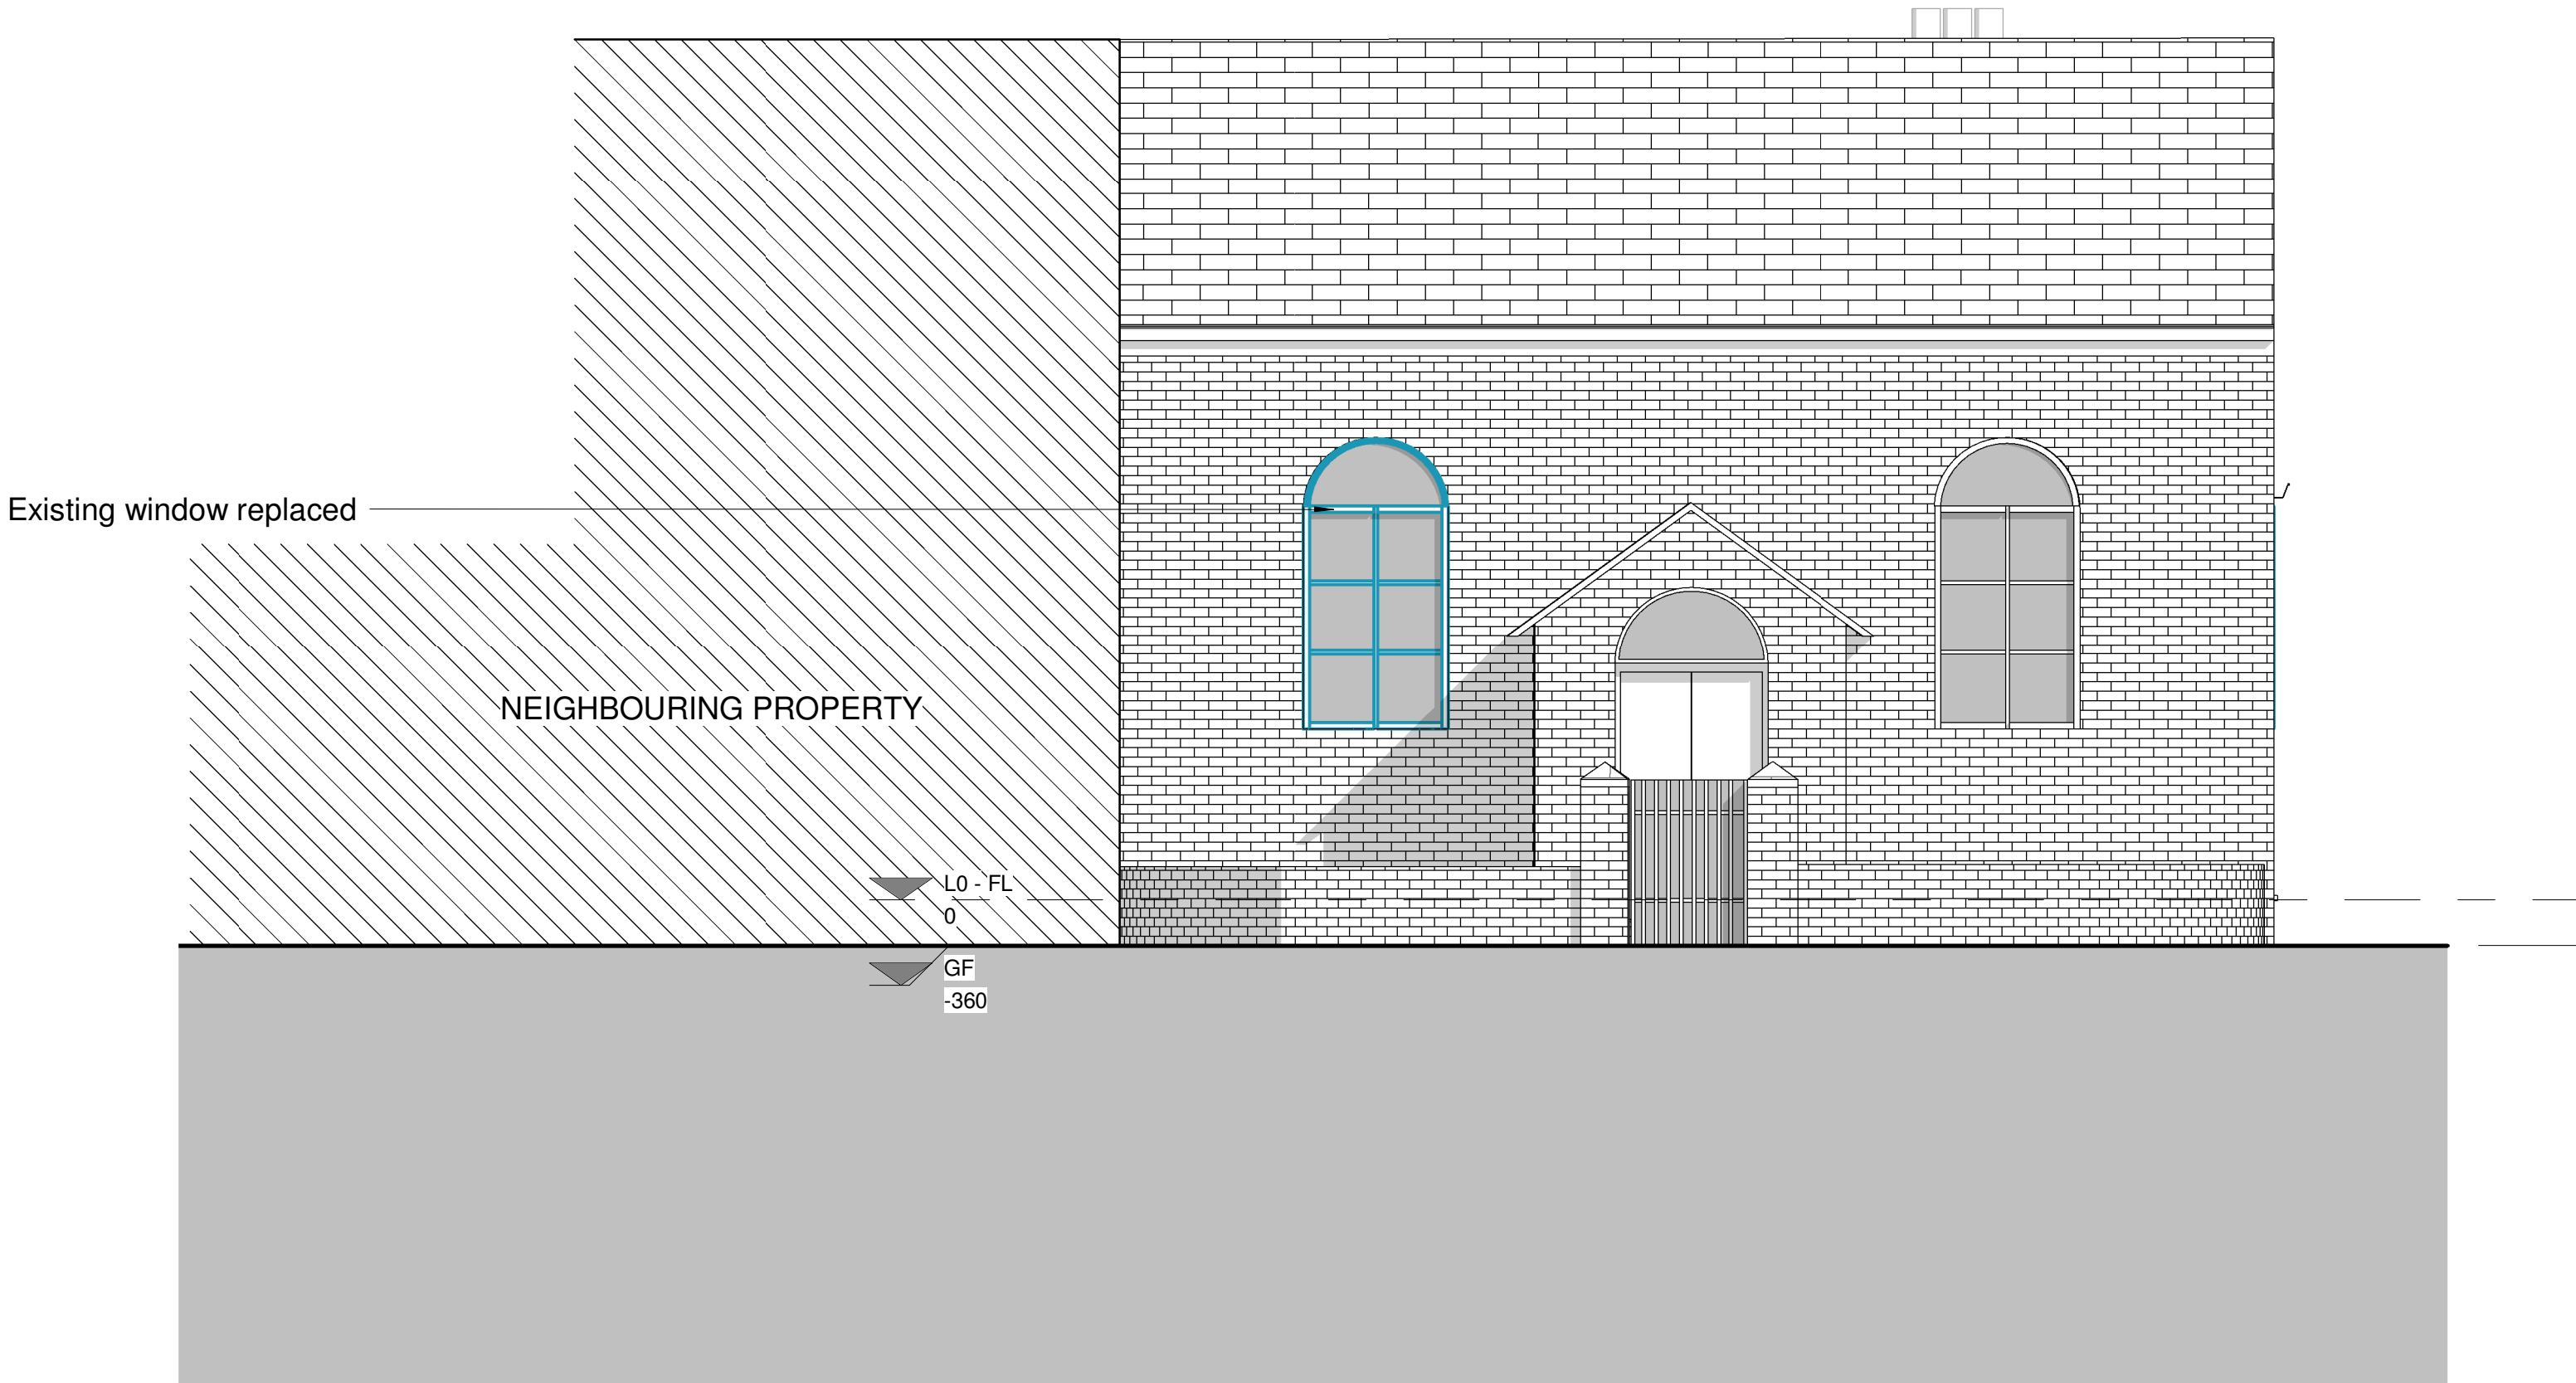

**Proposed North West (Front) Elevation**  
1 : 50

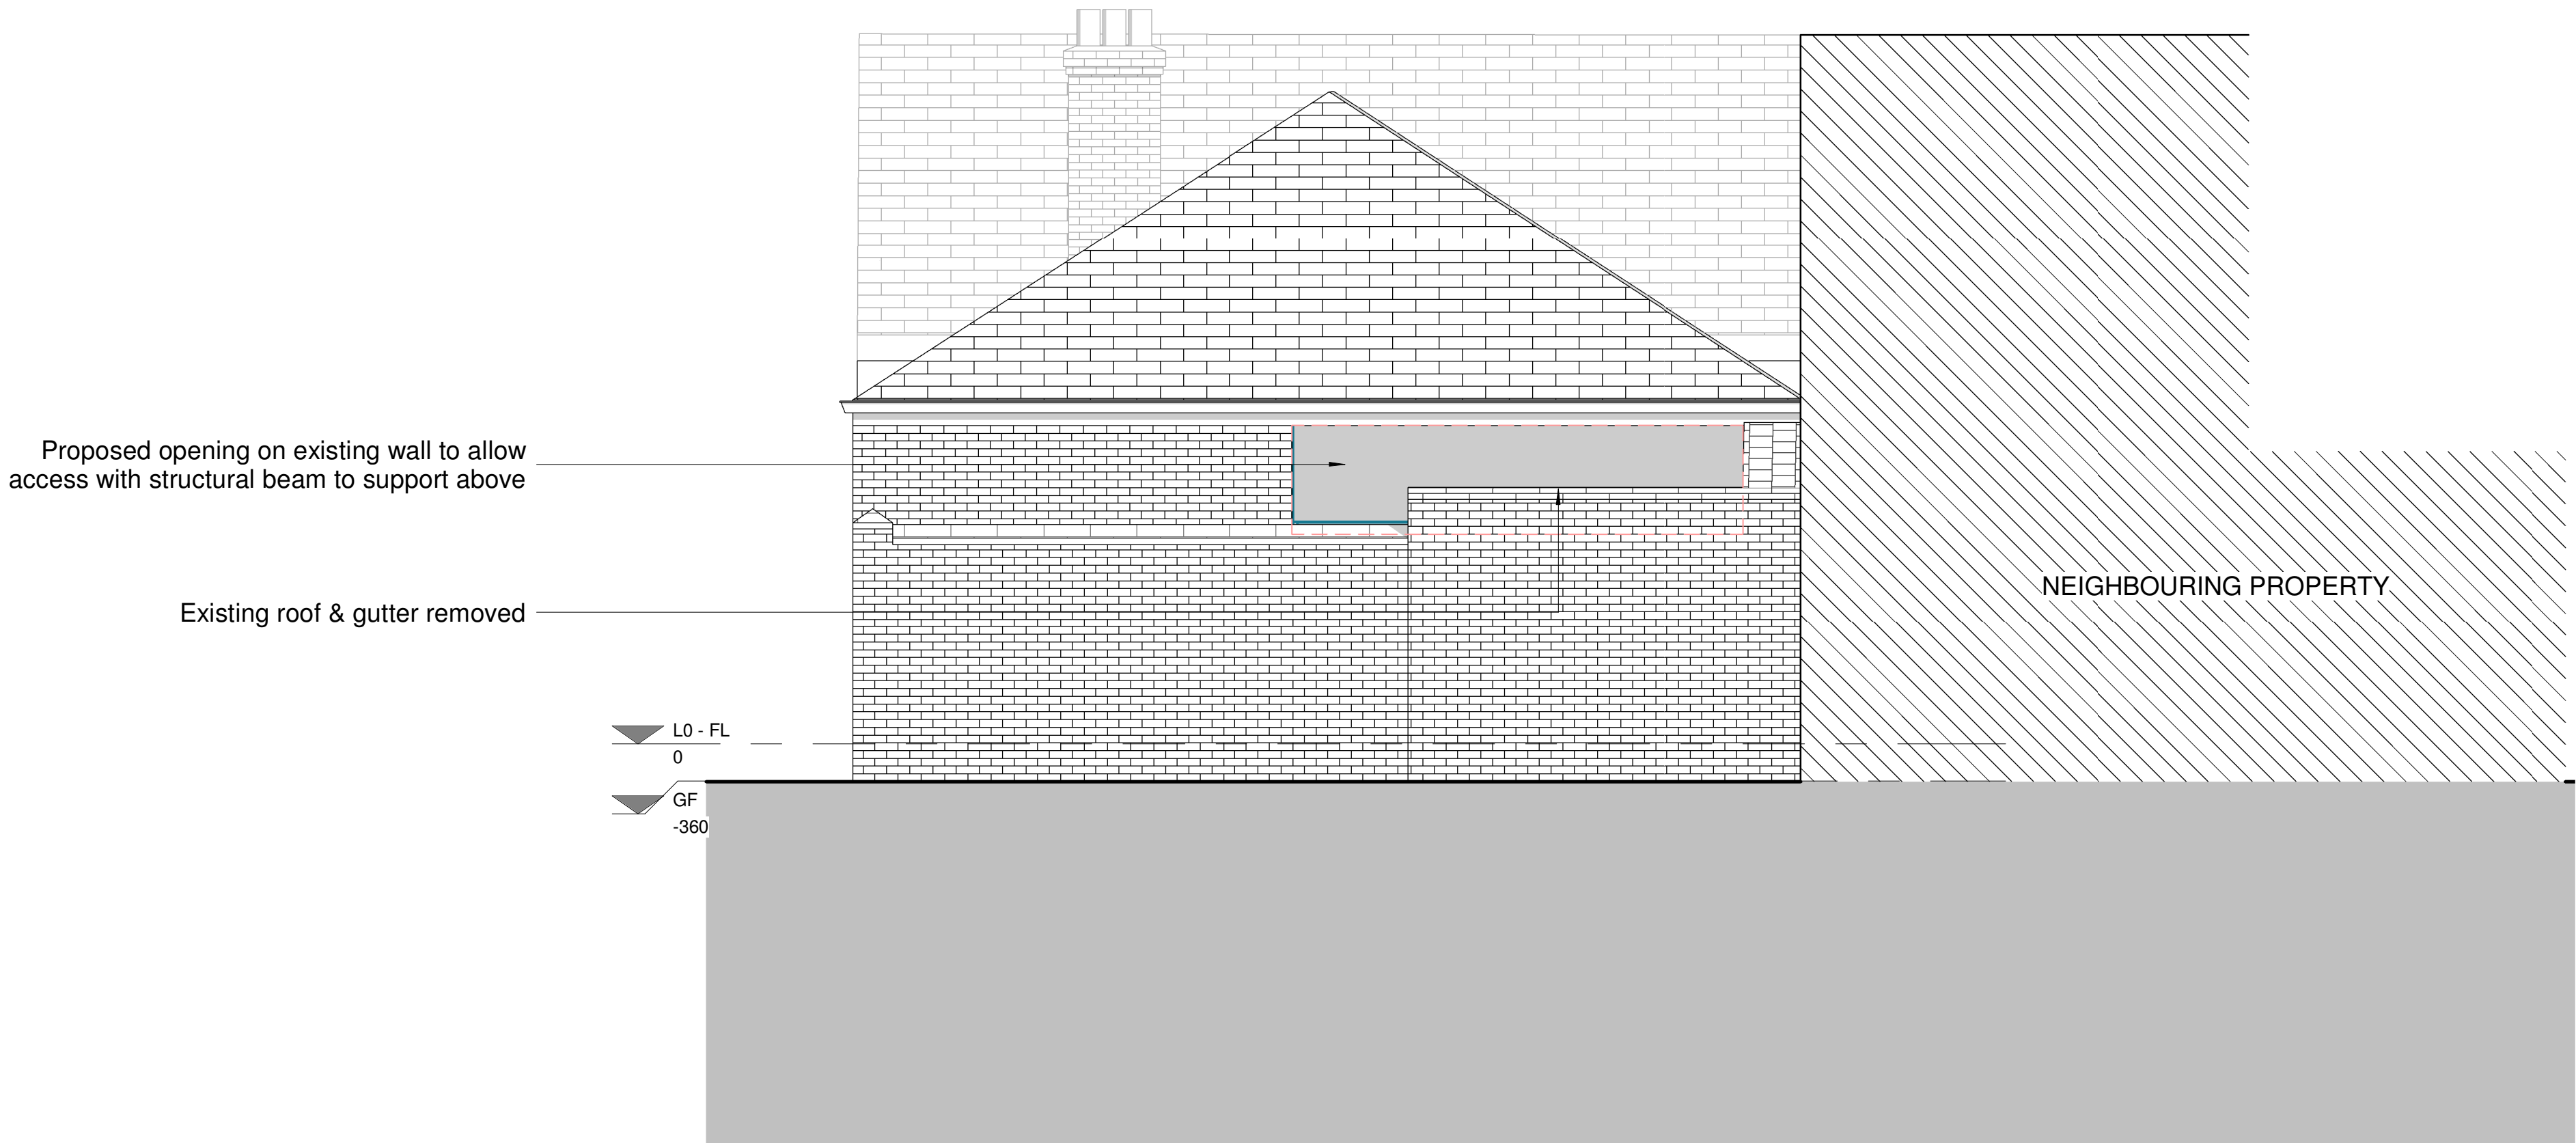

**Proposed South East (Rear) Elevation**  
1 : 50

0m 1m 2m 3m 4m 5m

VISUAL SCALE 1:50 @ A1

**CROFT**

6-7 Pearl House, Anson Court,  
Staffordshire Technology Park,  
Stafford, ST18 0GB  
croftarchitecture.com  
+44 (0)1785 245 945

**PROJECT**  
Change of use and alterations at  
for Mr Simon Edwards  
at Biddulph Park Methodist Church, Biddulph  
Park Road, Stoke-on-Trent ST8 7SJ

**DRAWING TITLE**  
Proposed Elevations Sheet 1

| SCALE  | SHEET SIZE | No. of SHEETS | SHEET No. |
|--------|------------|---------------|-----------|
| 1 : 50 | A1         | 1             | 1         |

**DRAWING NUMBER**  
2694 - 304

**REV**