
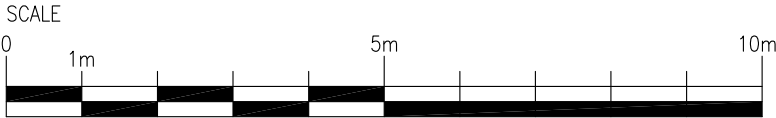


STATUTORY STATUS	
LISTED	NO
CONSERVATION	YES

NOTE
This drawing has been prepared from historical information that cannot be guaranteed accurate. Responsibility is not accepted for errors made by others in scaling from this drawing. All construction information should be taken from figured dimensions only. All dimensions should be checked on site prior to the manufacture of any components.

HATCHING	
 New Partition wall	 Existing Partition wall
 New Partition wall	 Structural wall
 New Partition wall	 Area not in scope

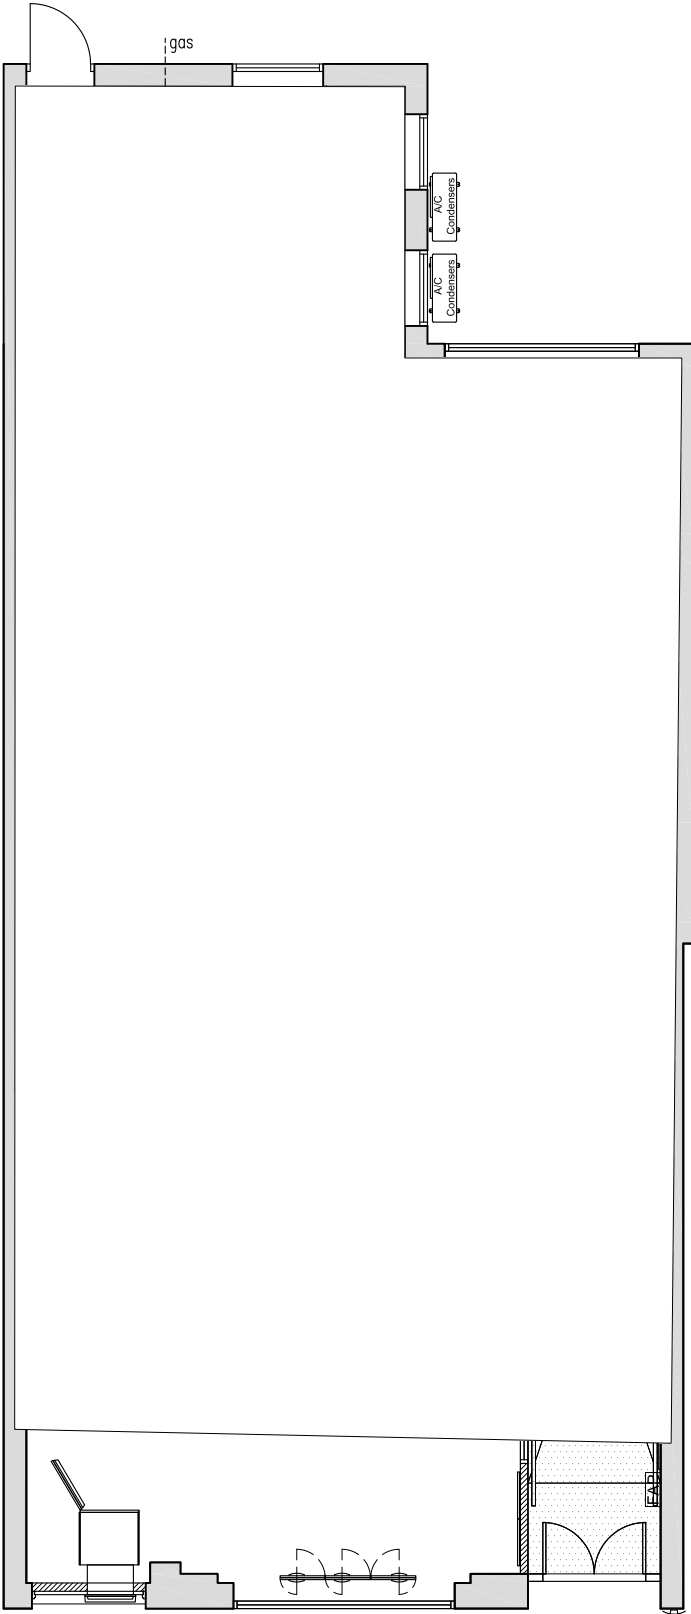

PLANNING

29-07-2022	A	HU	JW	ISV Amendments
DATE :	REV	DRAWN	CHECKED	NOTES



ISG
Boleyn House,
St Augustines
Business Park,
Whitstable,
Kent CT5 2QJ

Project

LEEK HAYWOOD ST

83 HAYWOOD STREET
LEEK, STAFFORDSHIRE
ST13 5JN
PIM No.

Drawing Title			
GROUND FLOOR LAYOUT AS EXISTING CLOSURE 2022			
Branch Sort Code		Branch ID	Supplier Project No
			BY108088
Scale	Drawn	Checked	Date
1:100@A3	IL	PC	12/07/2022
Drg.No	BY108088_202		Revision
			A
Architectural Practice: ISG Design Hub			