
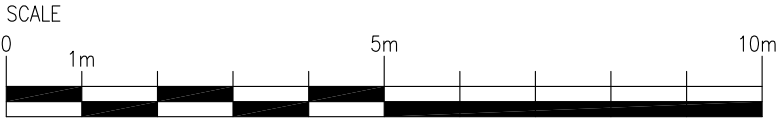


STATUTORY STATUS	
LISTED	NO
CONSERVATION	YES

NOTE
This drawing has been prepared from historical information that cannot be guaranteed accurate. Responsibility is not accepted for errors made by others in scaling from this drawing. All construction information should be taken from figured dimensions only. All dimensions should be checked on site prior to the manufacture of any components.

HATCHING	
	New Partition wall
	Existing Partition wall
	New Partition wall
	Structural wall
	New Partition wall
	Area not in scope

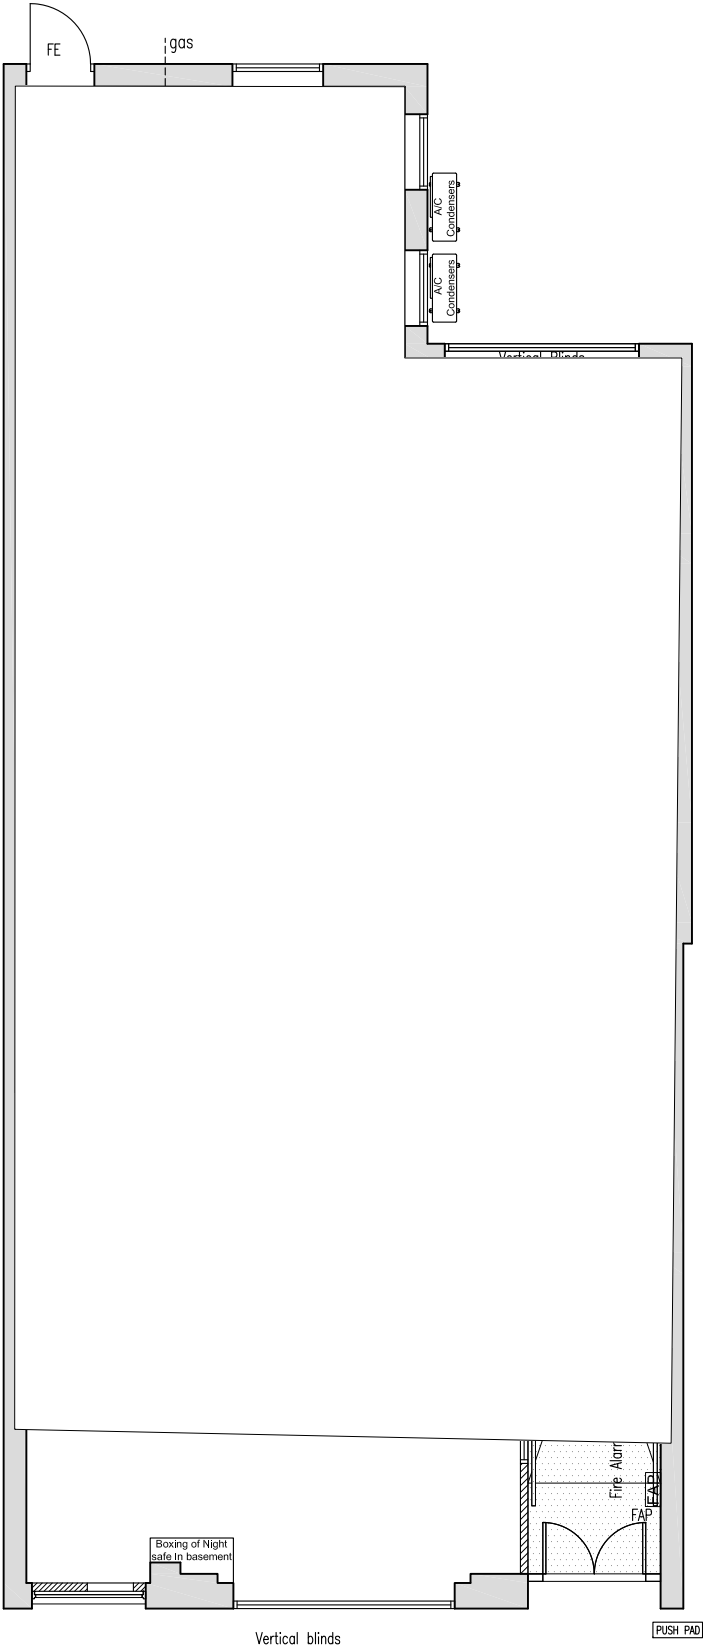

PLANNING



ISG
Boleyn House,
St Augustines
Business Park,
Whitstable,
Kent CT5 2QJ

Project

LEEK HAYWOOD ST

83 HAYWOOD STREET
LEEK, STAFFORDSHIRE
ST13 5JN
PIM No.



Drawing Title

**GROUND FLOOR LAYOUT
AS PROPOSED
CLOSURE 2022**

Branch Sort Code	Branch ID	Supplier Project No BY108088	
Scale 1:100@A3	Drawn HU	Checked JW	Date 29/07/2022
Drg.No BY108088_212			Revision -

Architectural Practice: ISG Design Hub