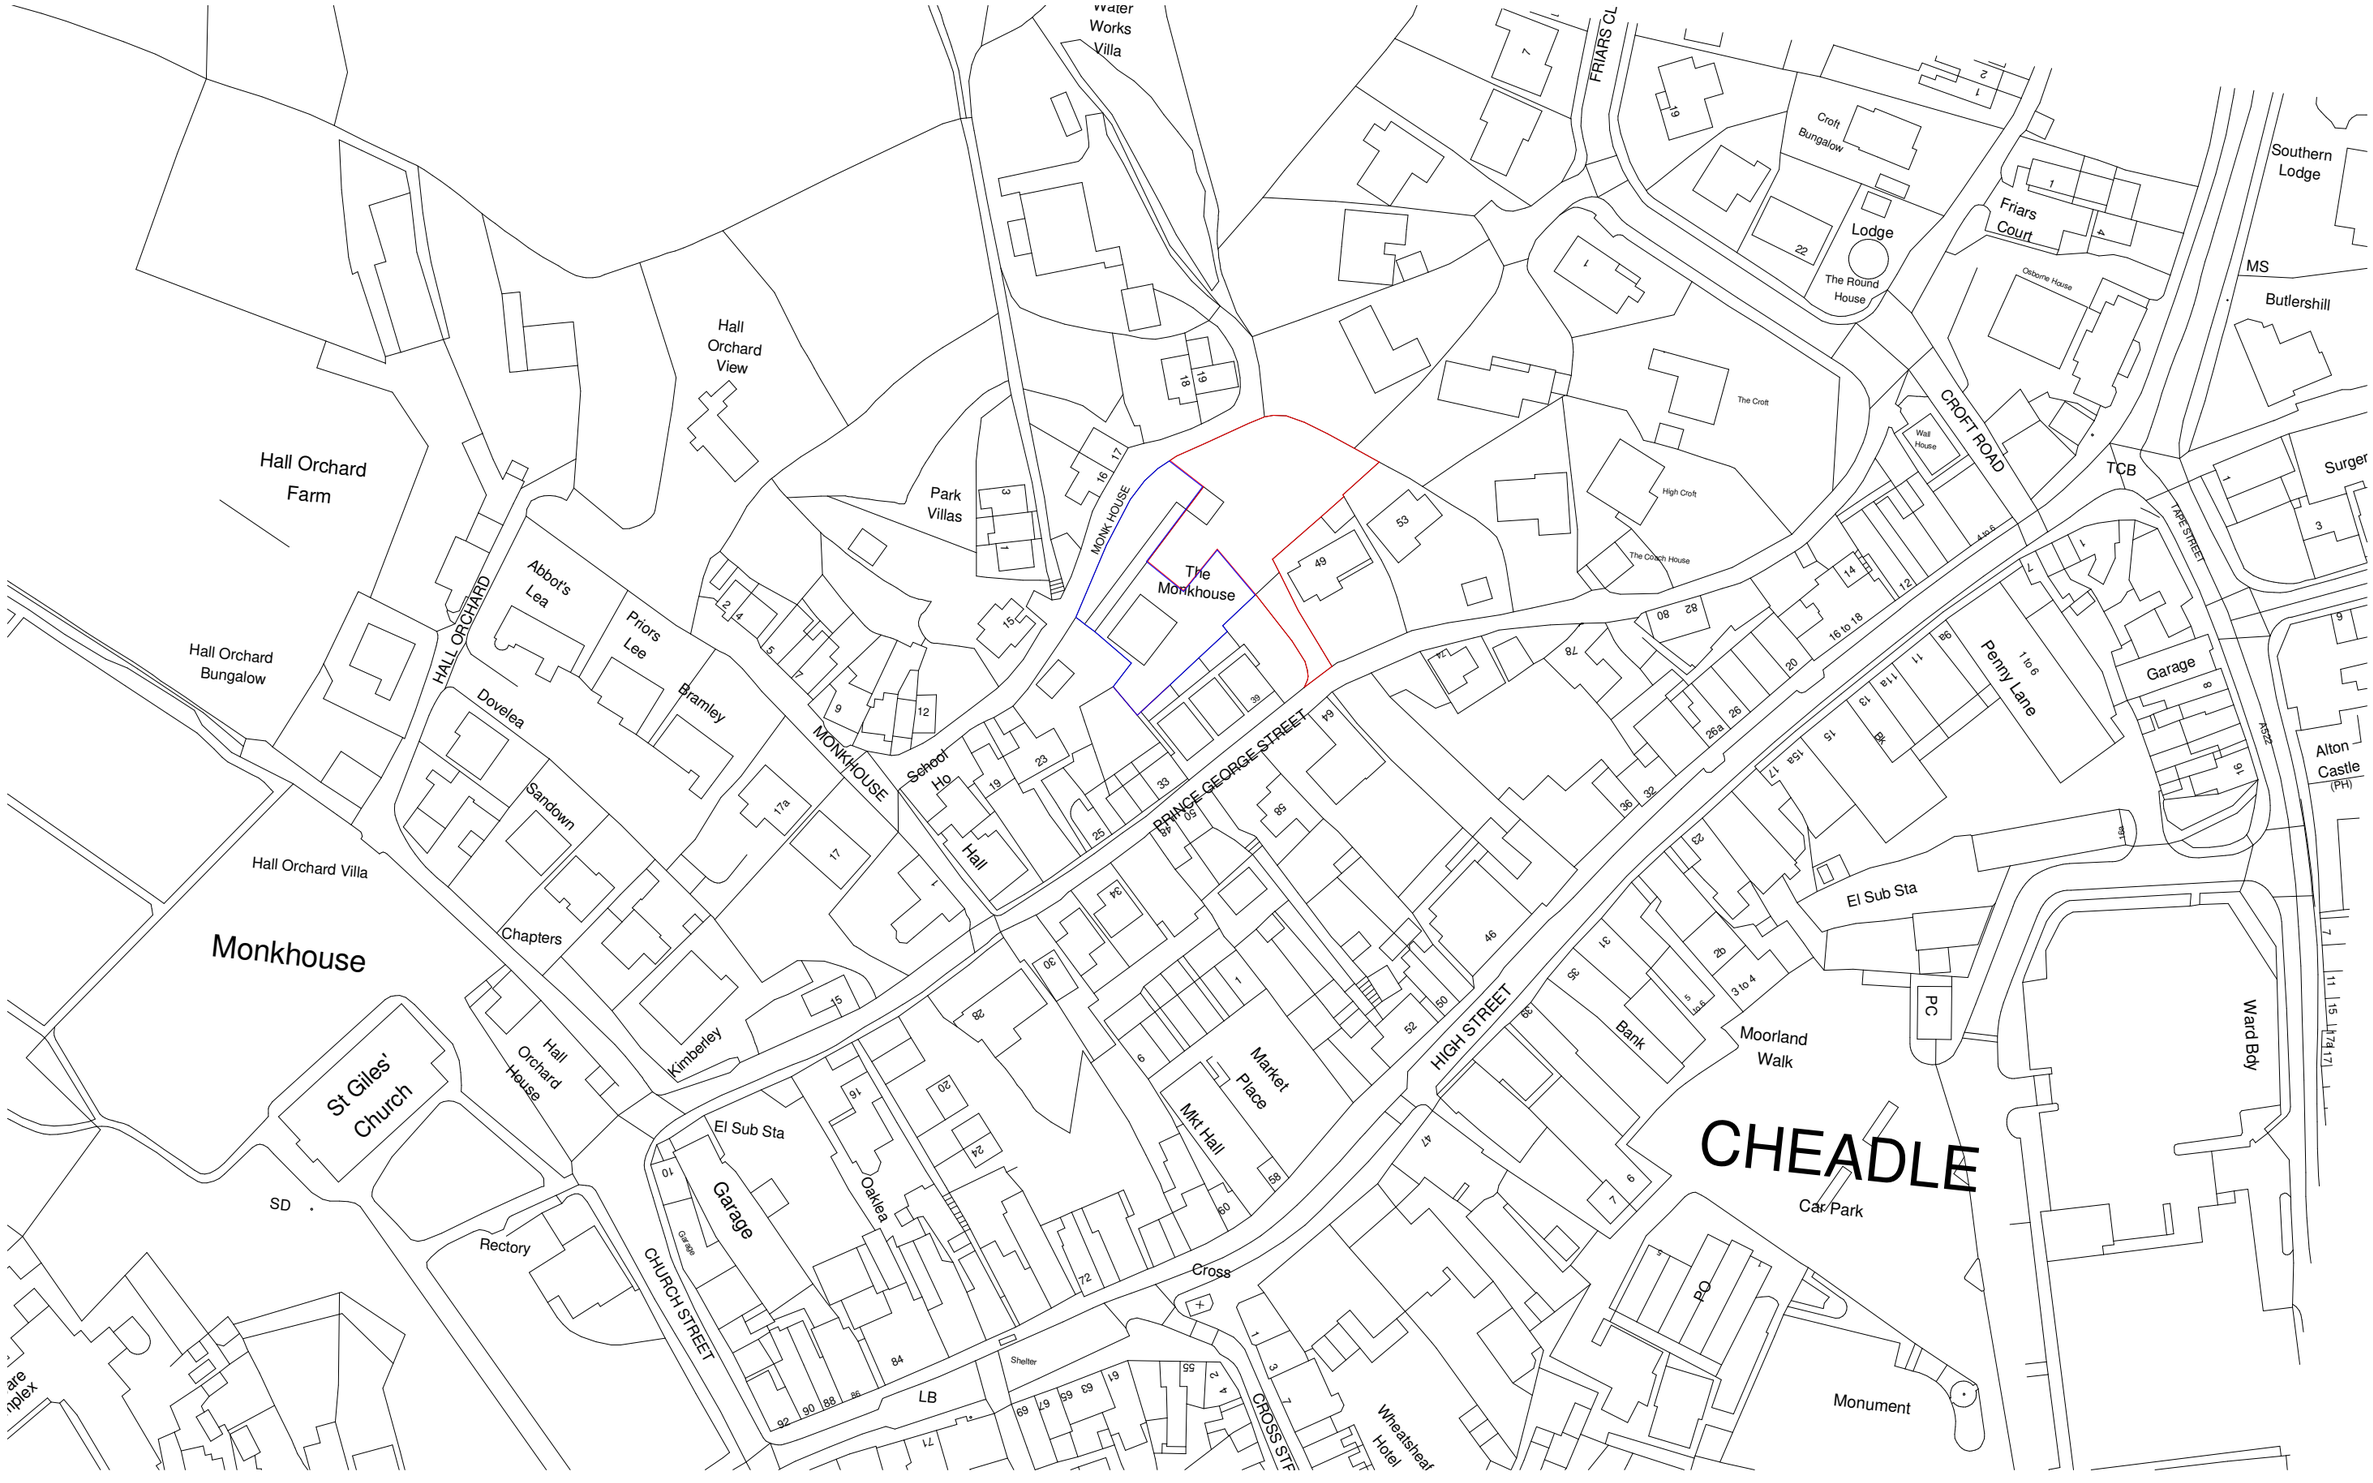


Client's Name

Drawing Title
Site Location Plan

Date
Sep 22

Title
The Monkhouse, Pringe George Street

Status

10 0 10 20 30 40 50 m
Scale 1:1250@A3

North

Number	Rev
0001	

Rev	Date	Revision Details	Dr	Ch

CAD Plot Date: 05/10/2022 13:18:50

The contractor should check all dimensions on site. It is the contractors responsibility to ensure compliance with Building Regulations.