
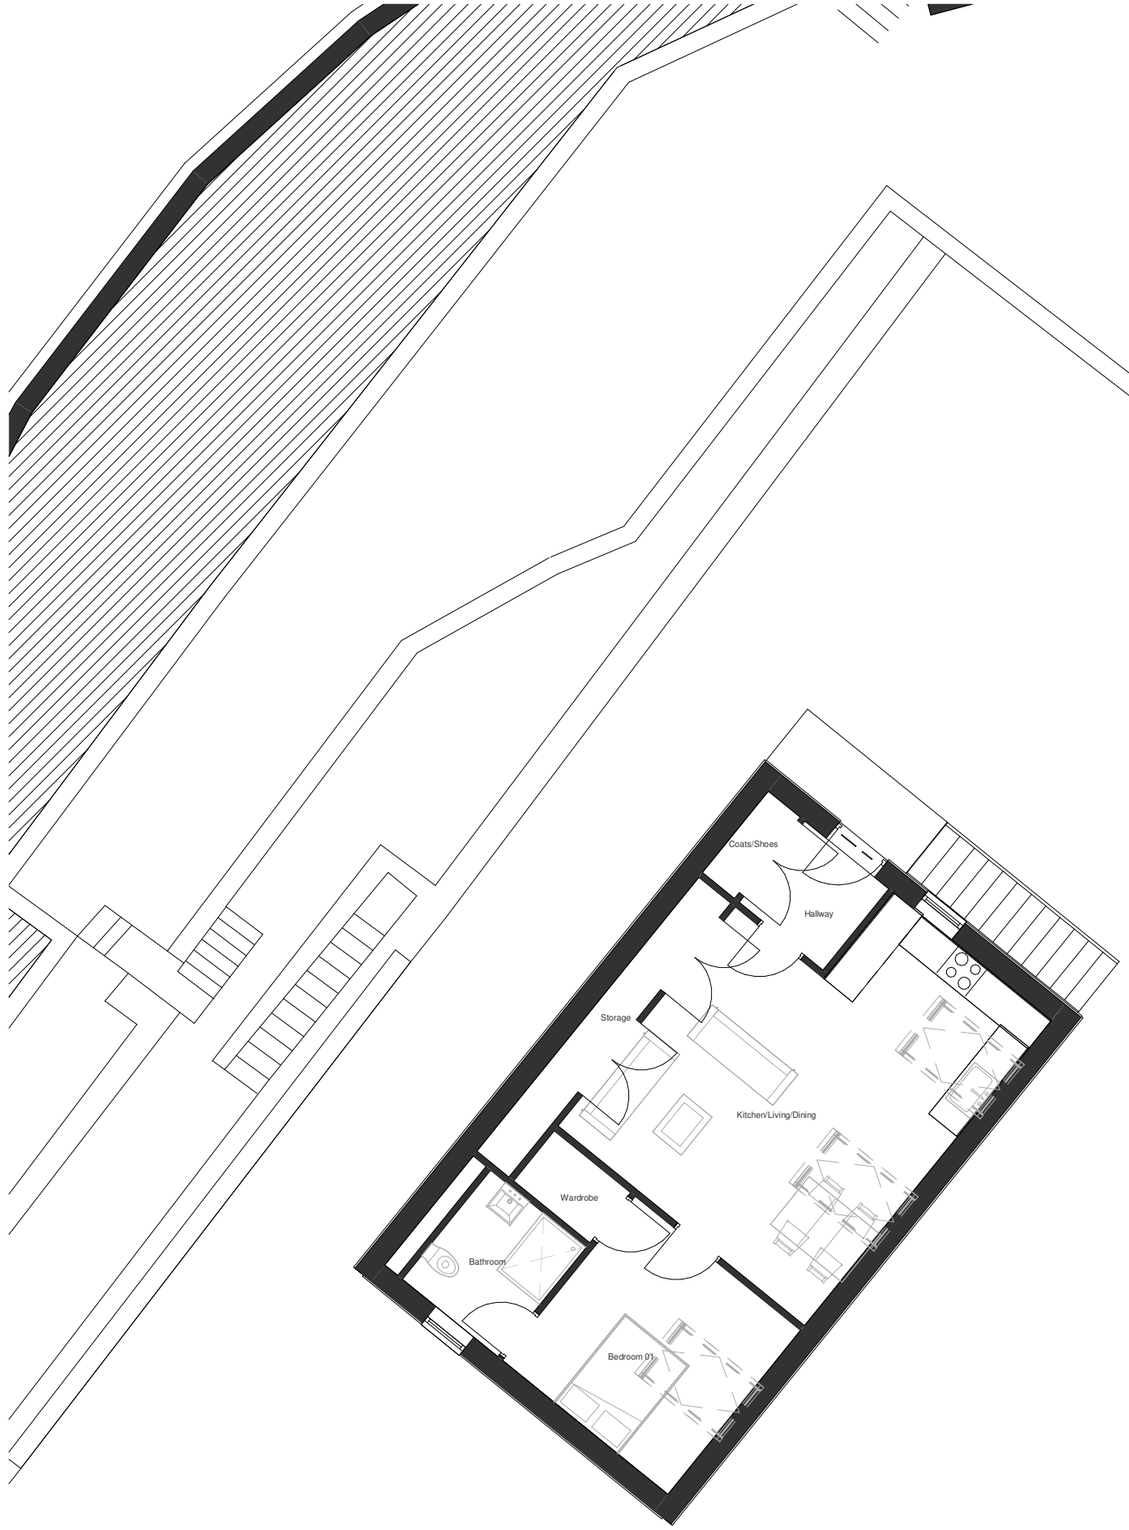


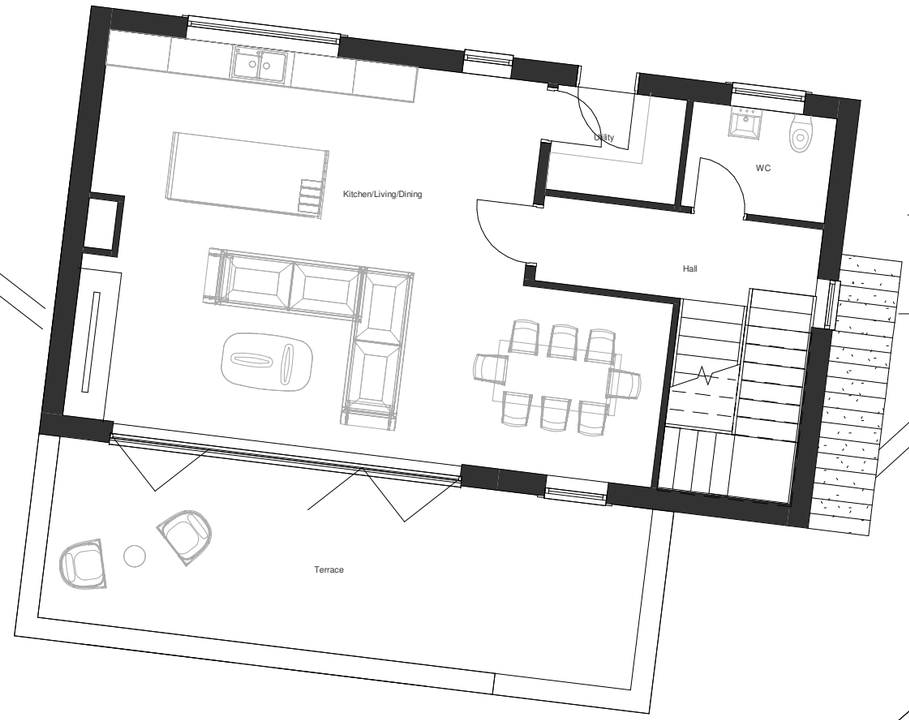

The contractor should check all dimensions on site. It is the contractors responsibility to ensure compliance with Building Regulations.

North

1 0 1 2 3 4 5 m

Scale 1:100@A3

Client's Name

Drawing Title
First Floor Plan_Proposed

Number
0201

Rev

Date
Sep 22

Title
The Monkhouse, Pringe George Street

Status

Rev	Date	Revision Details	Dr	Ch

CAD Plot Date: 05/10/2022 13:19:05