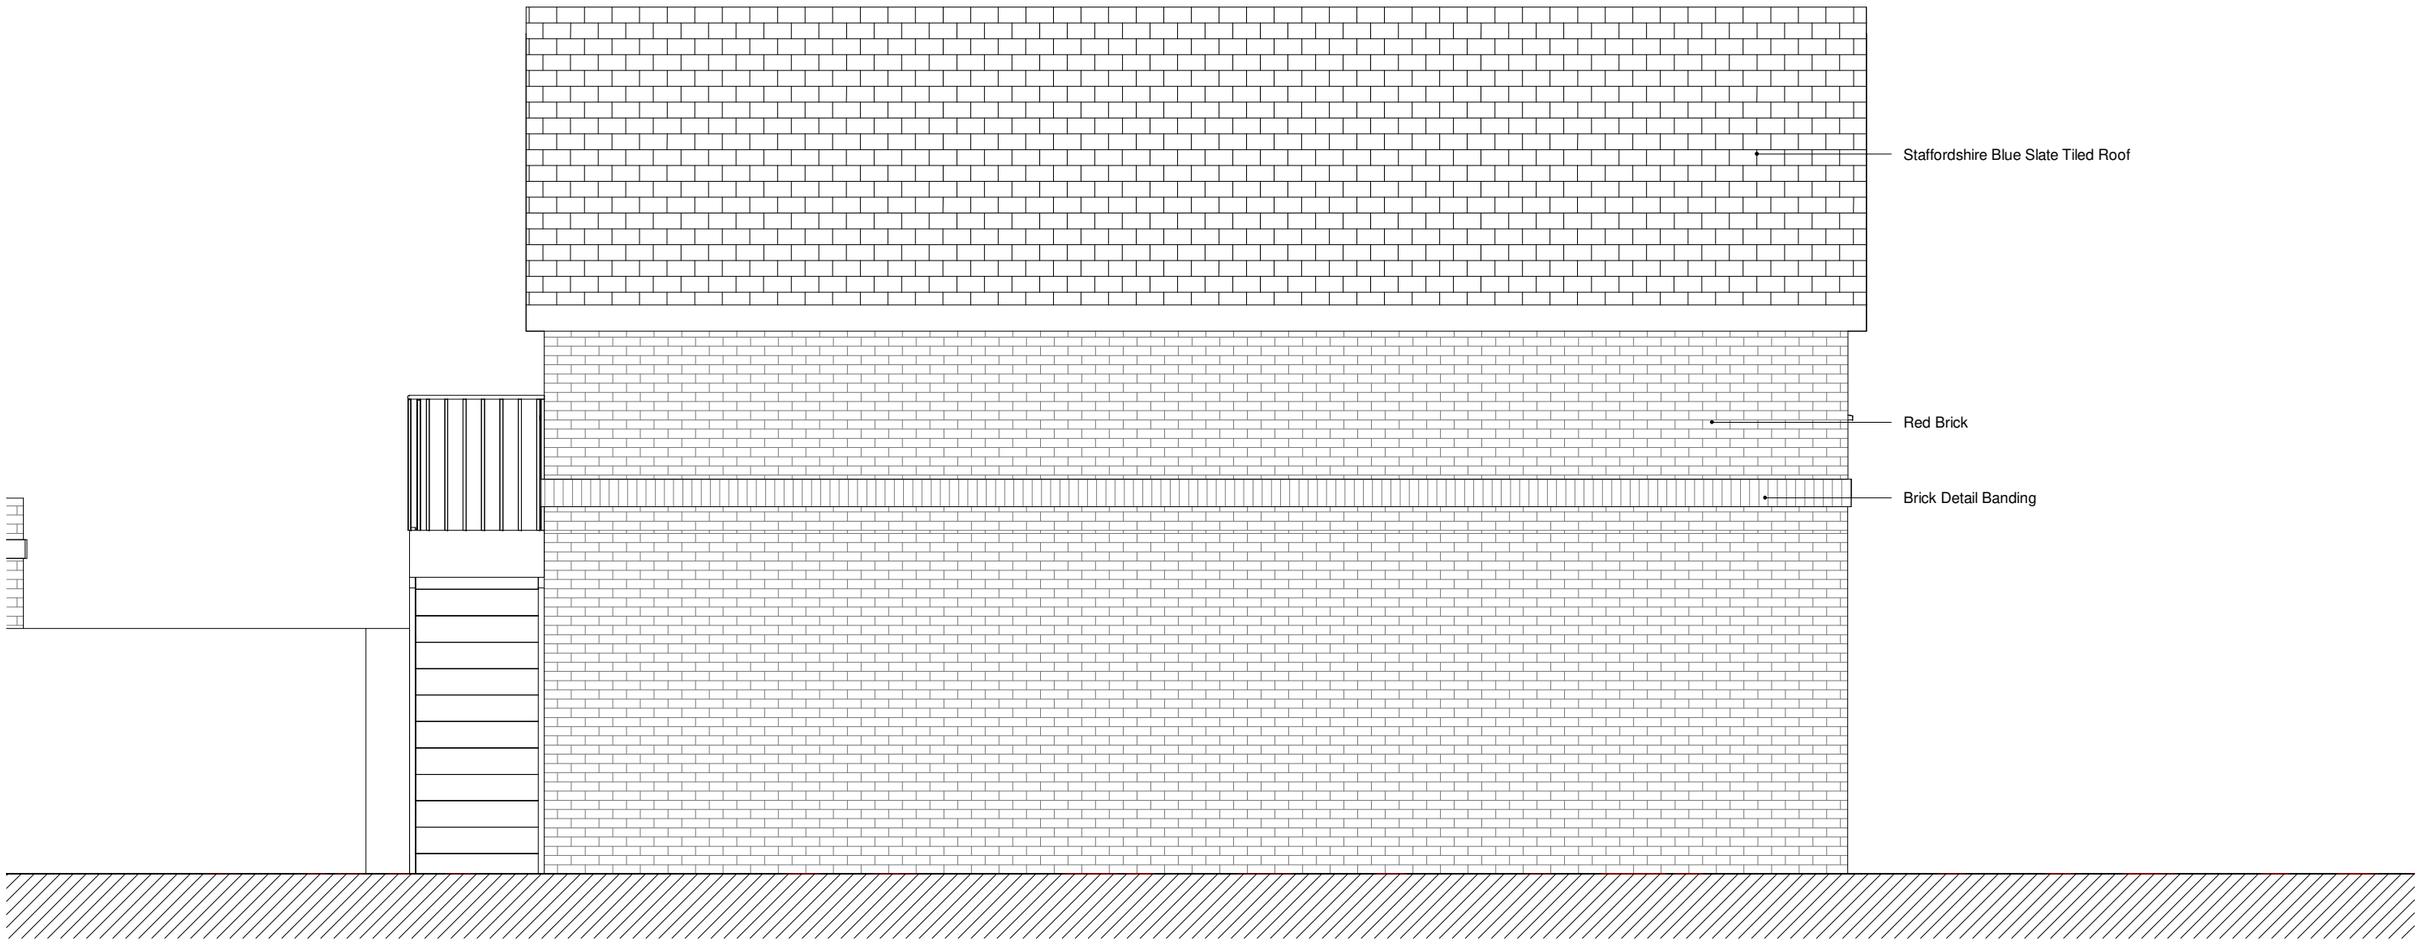


Client's Name

Drawing Title
North Elevation - Garages_Proposed

Date
Sep 22

Title
The Monkhouse, Pringe George Street

Status
Planning

0.5 0 0.5 1 1.5 2 2.5 m

Scale 1:50@A3

Number	Rev
0300	

Rev	Date	Revision Details	Dr	Ch

CAD Plot Date: 05/10/2022 13:19:12

The contractor should check all dimensions on site. It is the contractors responsibility to ensure compliance with Building Regulations.