


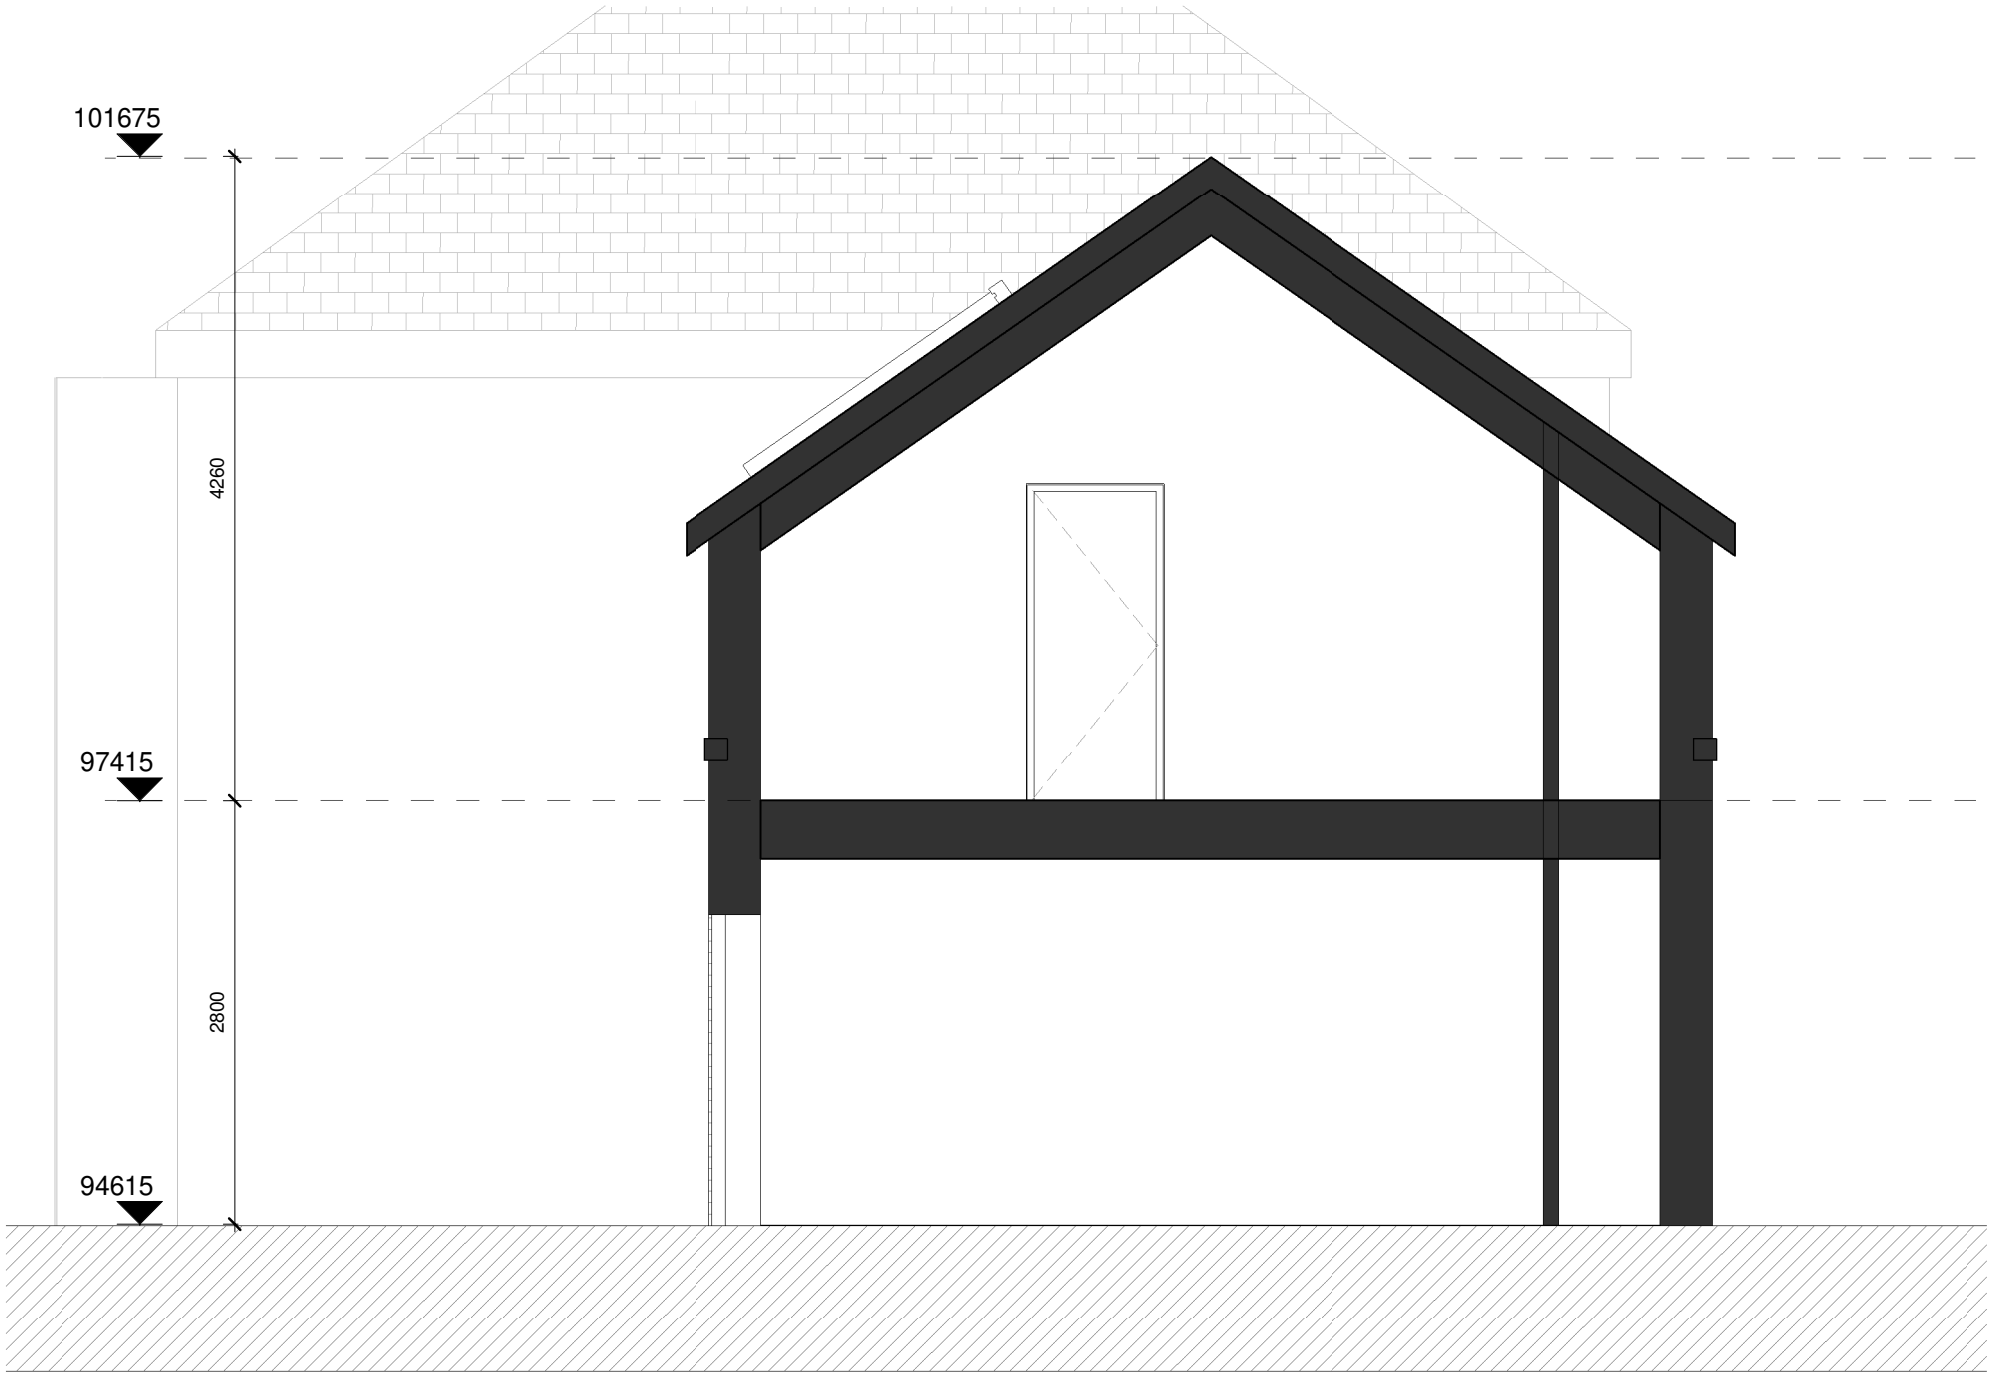

Client's Name

Drawing Title

Date

Section - Garages

Sep 22

0.50.511.522.5

Scale 1:50@A3

m

Number

Rev

0400

The Monkhouse, Pringe George Street

Planning

Rev	Date	Revision Details	Dr	Ch
-----	------	------------------	----	----