© Crown copyright and database rights 2022 OS 100042766

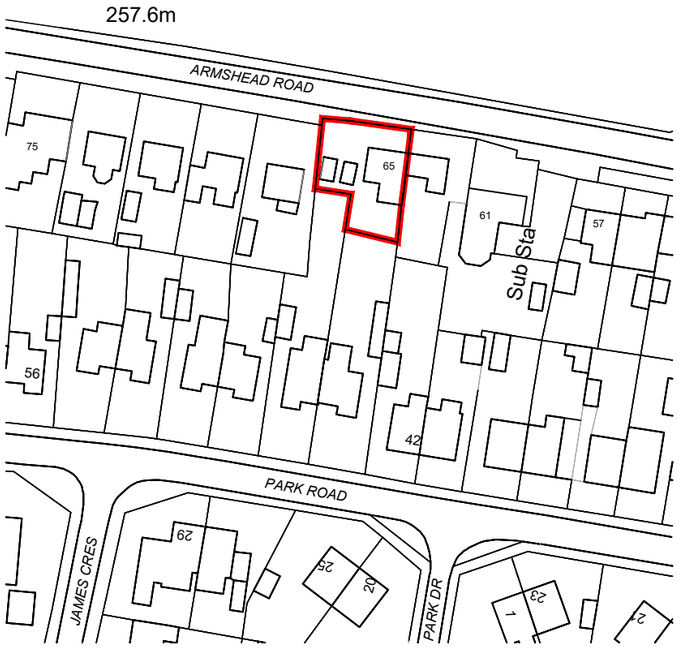

SITE LOCATION PLAN Scale 1:1250

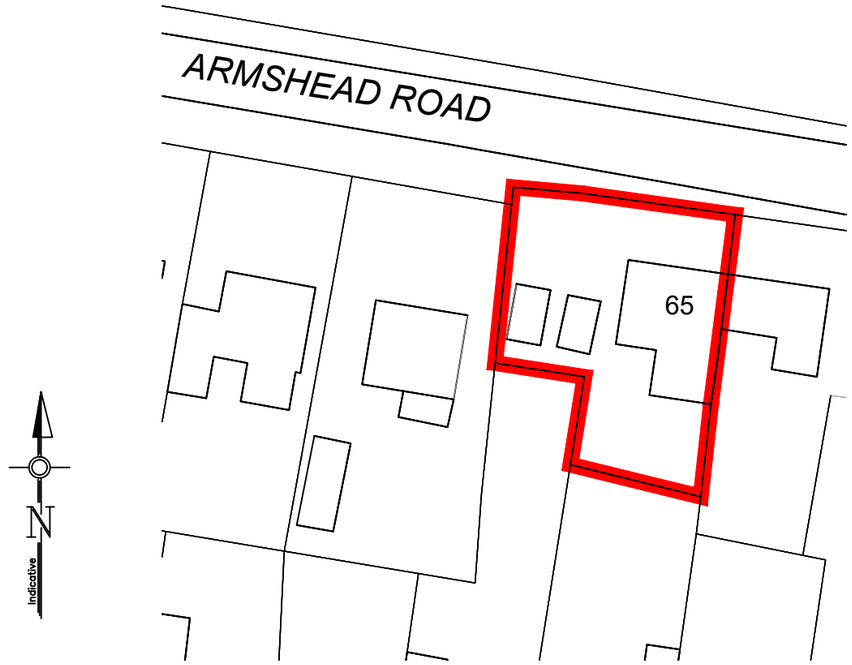

SITE BLOCK PLAN Scale 1:500

Indicative

Rev	Date	Description
-	-	-

A3 Drawing Sheet

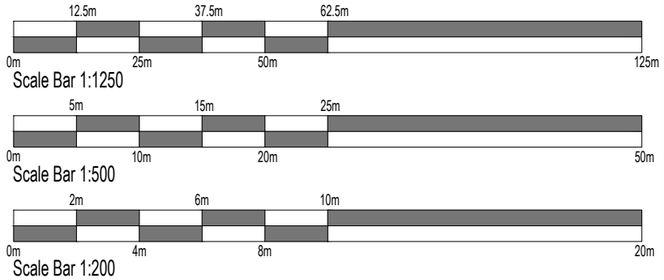

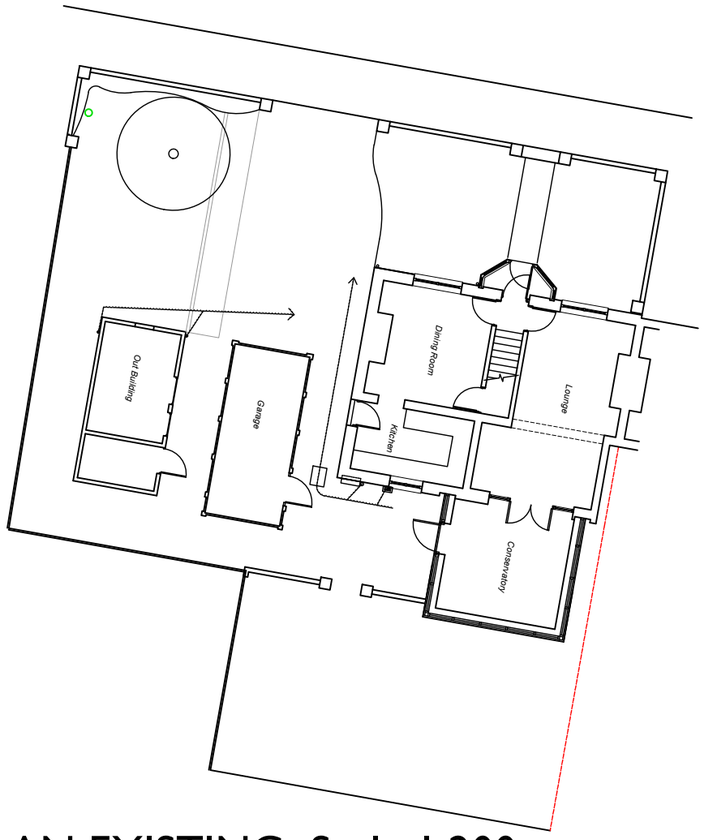

SITE PLAN EXISTING Scale 1:200

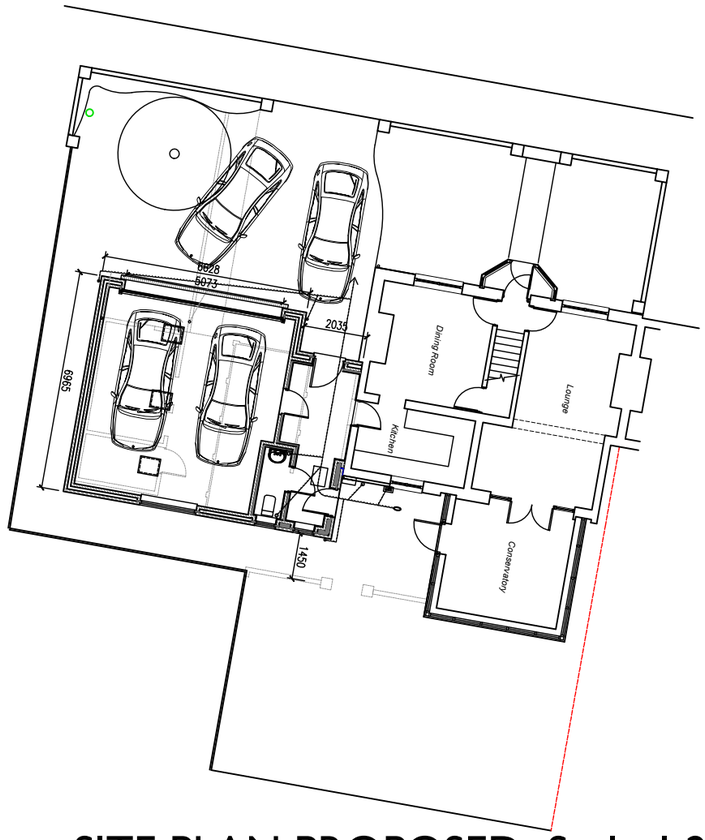

SITE PLAN PROPOSED Scale 1:200

FORTE
ARCHITECTURAL
DESIGN
enquiries@forte-architectural.co.uk

Client.
MR & MRS SPROSTON

Project.
Proposed Single Storey Side Extension To Provide Double Garage and Toilet
65 Armshead Road, Werrington
Staffordshire

Title.
SITE LOCATION & BLOCK PLAN

Date.	Scale.
Oct 22	As Noted @ A3
Project No.	**Drawing No.**
FAD-15	FAD-15-03
Drawn.	**Revision.**
-	-