





West Elevation




South Elevation

STAIRCASE
Metal staircase with a black paint finish, staircase elements as follows;
- Square profile handrail, balusters and newel posts
- Stainless steel nosings
- Diamond plate goings with a lip forming a semi-open riser, with a black paint finish. Goings finished with an anti-slip rubber matting tread.
- Black paint finish stringers to suit

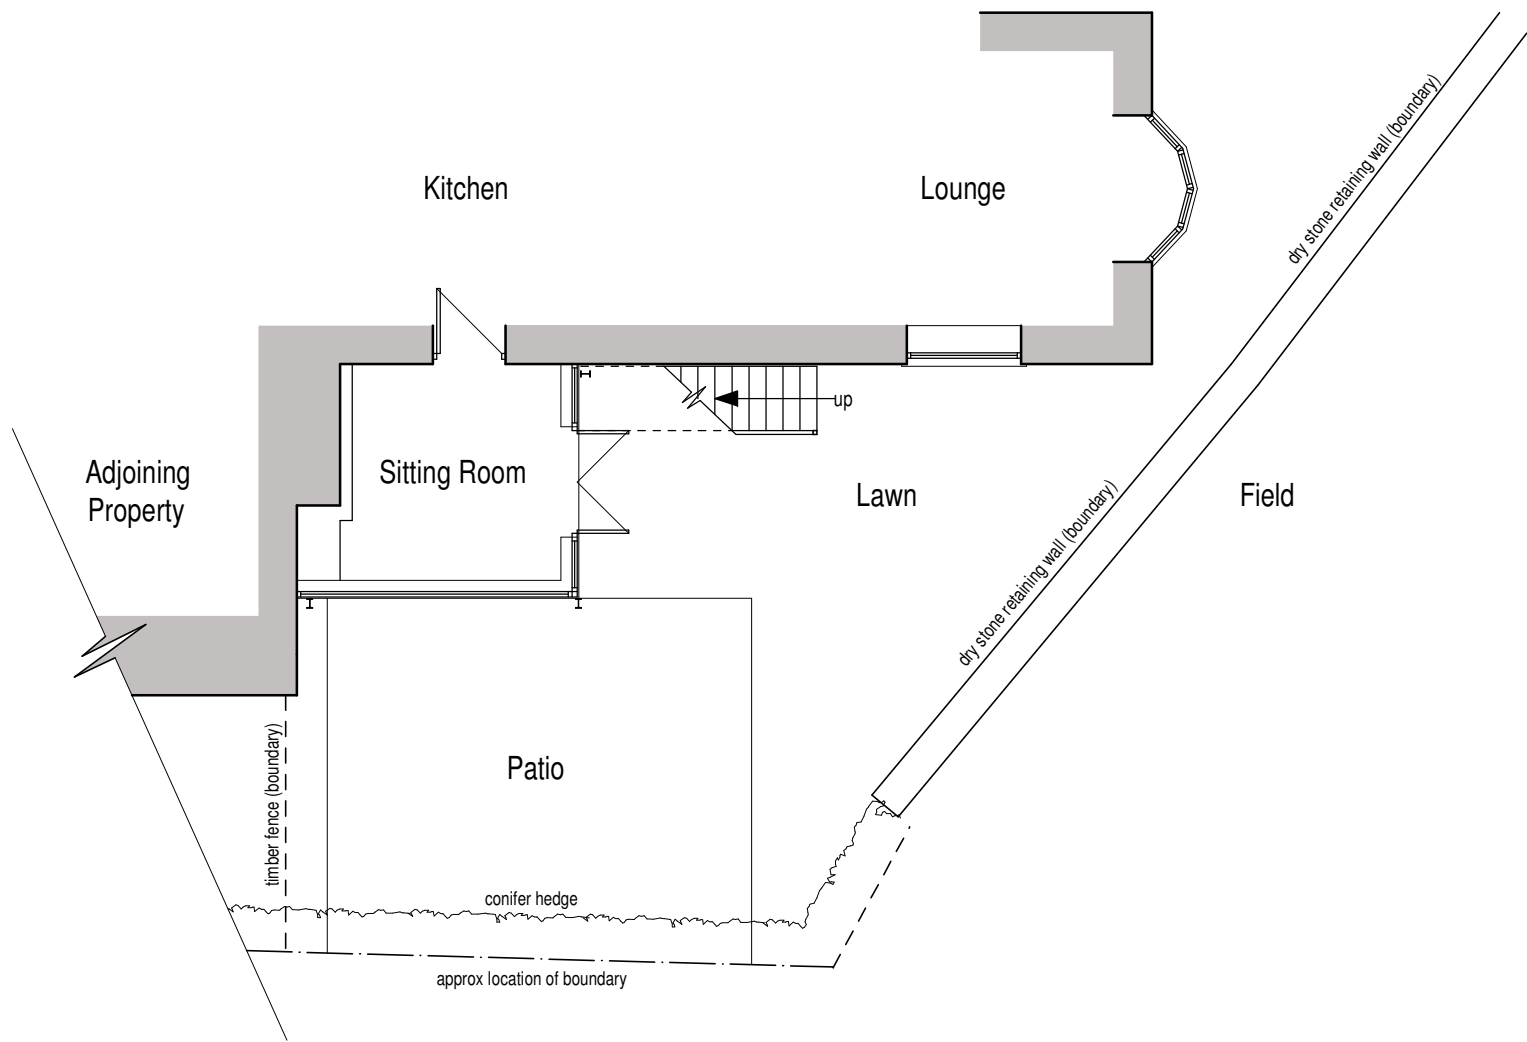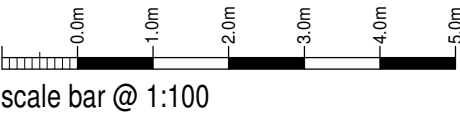

Part Ground Floor Plan

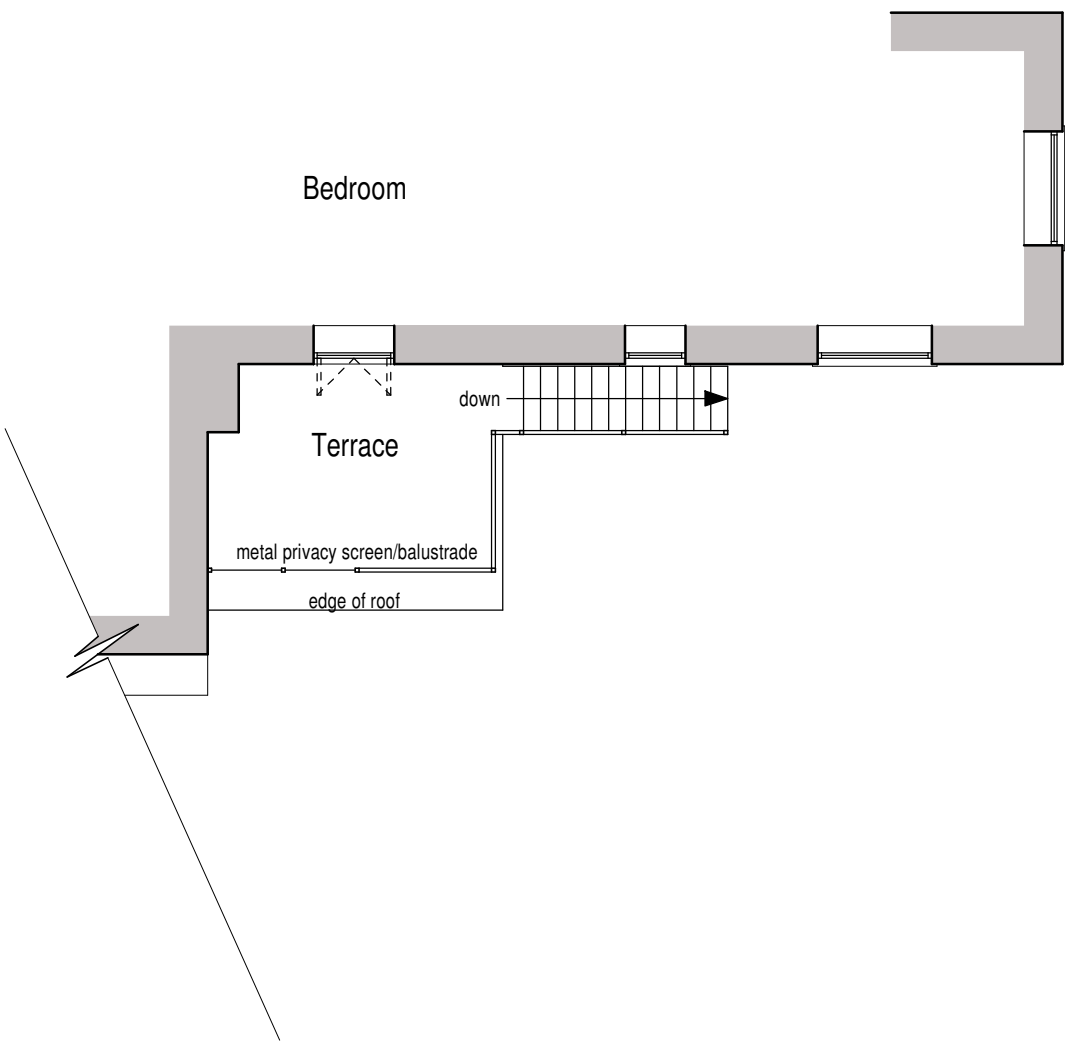

Part First Floor Plan

Mrs J Taylor

Retrospective Application for Staircase
Rose Cottage,
Heaton,
Rushton Spencer,
Macclesfield,
SK11 0SJ

Proposed
Part-Floor Plans and Elevations

Date	Sheet	Scale
October 2022	A2	1:100
Drp No.	Rev.	Drawn
2020-2585-08	A	NAW

A - 12/10/2022 - NOTES AMENDED TO SUIT FEEDBACK



10 Cawdry Buildings, Fountain Street, Leek. ST13 6JP
Telephone: 01538 386002
E-mail: info@sammonsltd.co.uk
Web: www.sammonsltd.co.uk

This drawing is copyright.
All dimensions must be checked prior to commencement.