

South East Elevation



Courtyard - North East Elevation

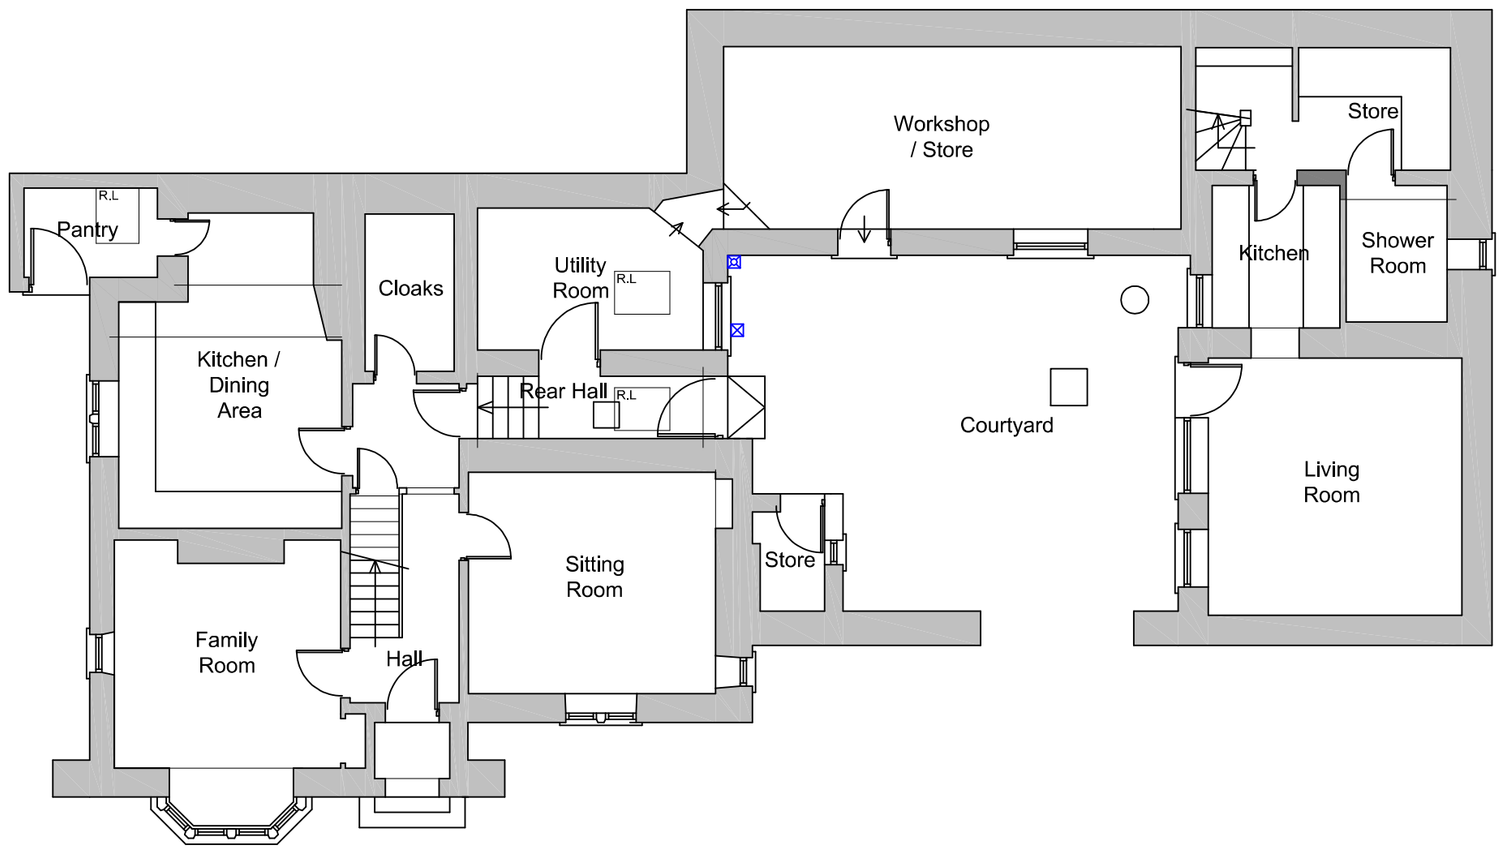

Ground Floor Plan

Metres

1 2 3 4 5 10

SCALE 1:100

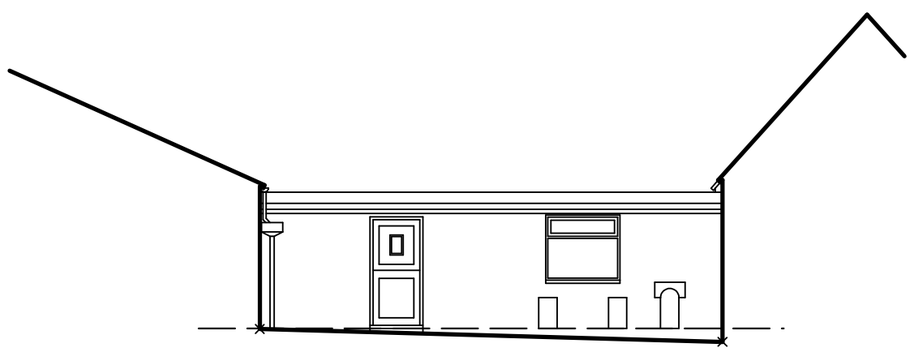

Courtyard - South East Elevation



Courtyard - South West Elevation

DBD Architectural Consultancy Ltd ©2022

1. Copyright is vested with DBD Architectural Consultancy Ltd.

2. All dimensions to be checked on site before proceeding.

3. Contractor to check/adjust dimensions of new work to suit existing conditions.
Do not assume existing structure or details are plumb, square or level.

4. Contractor must notify the architect of any discrepancies before proceeding.

5. All drawings to be read in conjunction with all other consultants drawings and specs.

Rev	Date	Description

DBD Architectural Consultancy

DBD Architectural Consultancy Ltd
50 Broad Street, Leek,
Staffordshire, ST13 5NS
01538 383118
mail@dbdconsultants.co.uk
www.dbdconsultants.co.uk

Client: Mr & Mrs Wood,
The Villa,
Rudyard,
ST13 8RP

Project: Alterations and replacement of existing extension to The Villa, Rudyard

Title: Plans as Existing

Stage: Planning

Size: A1 | Date: 03.08.22 | Job No: 2090

Scale: 1:100

Drawing Number: PL01