

All heights, sizes and dimensions should be checked on site by the contractor before any work is put in hand.

Figured dimensions should be taken in preference to scaling and any errors or omissions reported to the architect at once.


This drawing has been prepared in accordance with the CDM (Construction Design and Management) and all foreseeable design risks to those involved or affected by construction have been avoided wherever possible.

Drawing prepared utilising drawings prepared by:


On Centre Surveys Drawing:2936 MASTER LAND SURVEY (15-6-2022).dwg

Specialist tree protection hoarding in accordance with BS 5873 Fig 2. & to the satisfaction of the Arboriculturalist.


NB: Information on this drawing is considered to be reliable. Smytheman Architectural take no responsibility for any unknown alterations undertaken during the construction process.

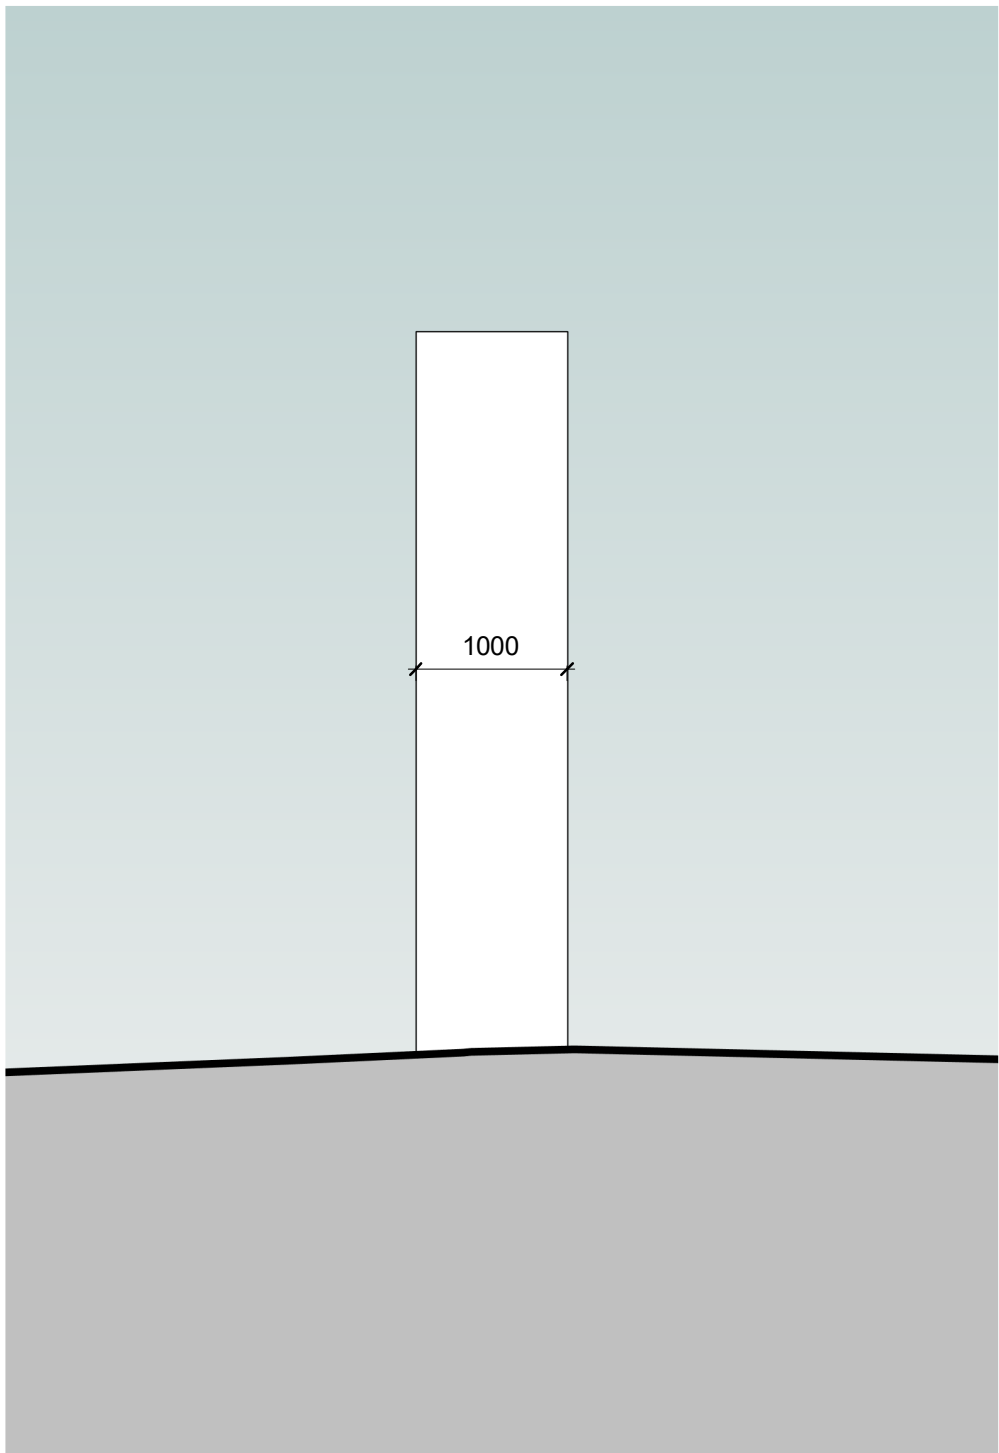


Entrance Elevation 1
1 : 50

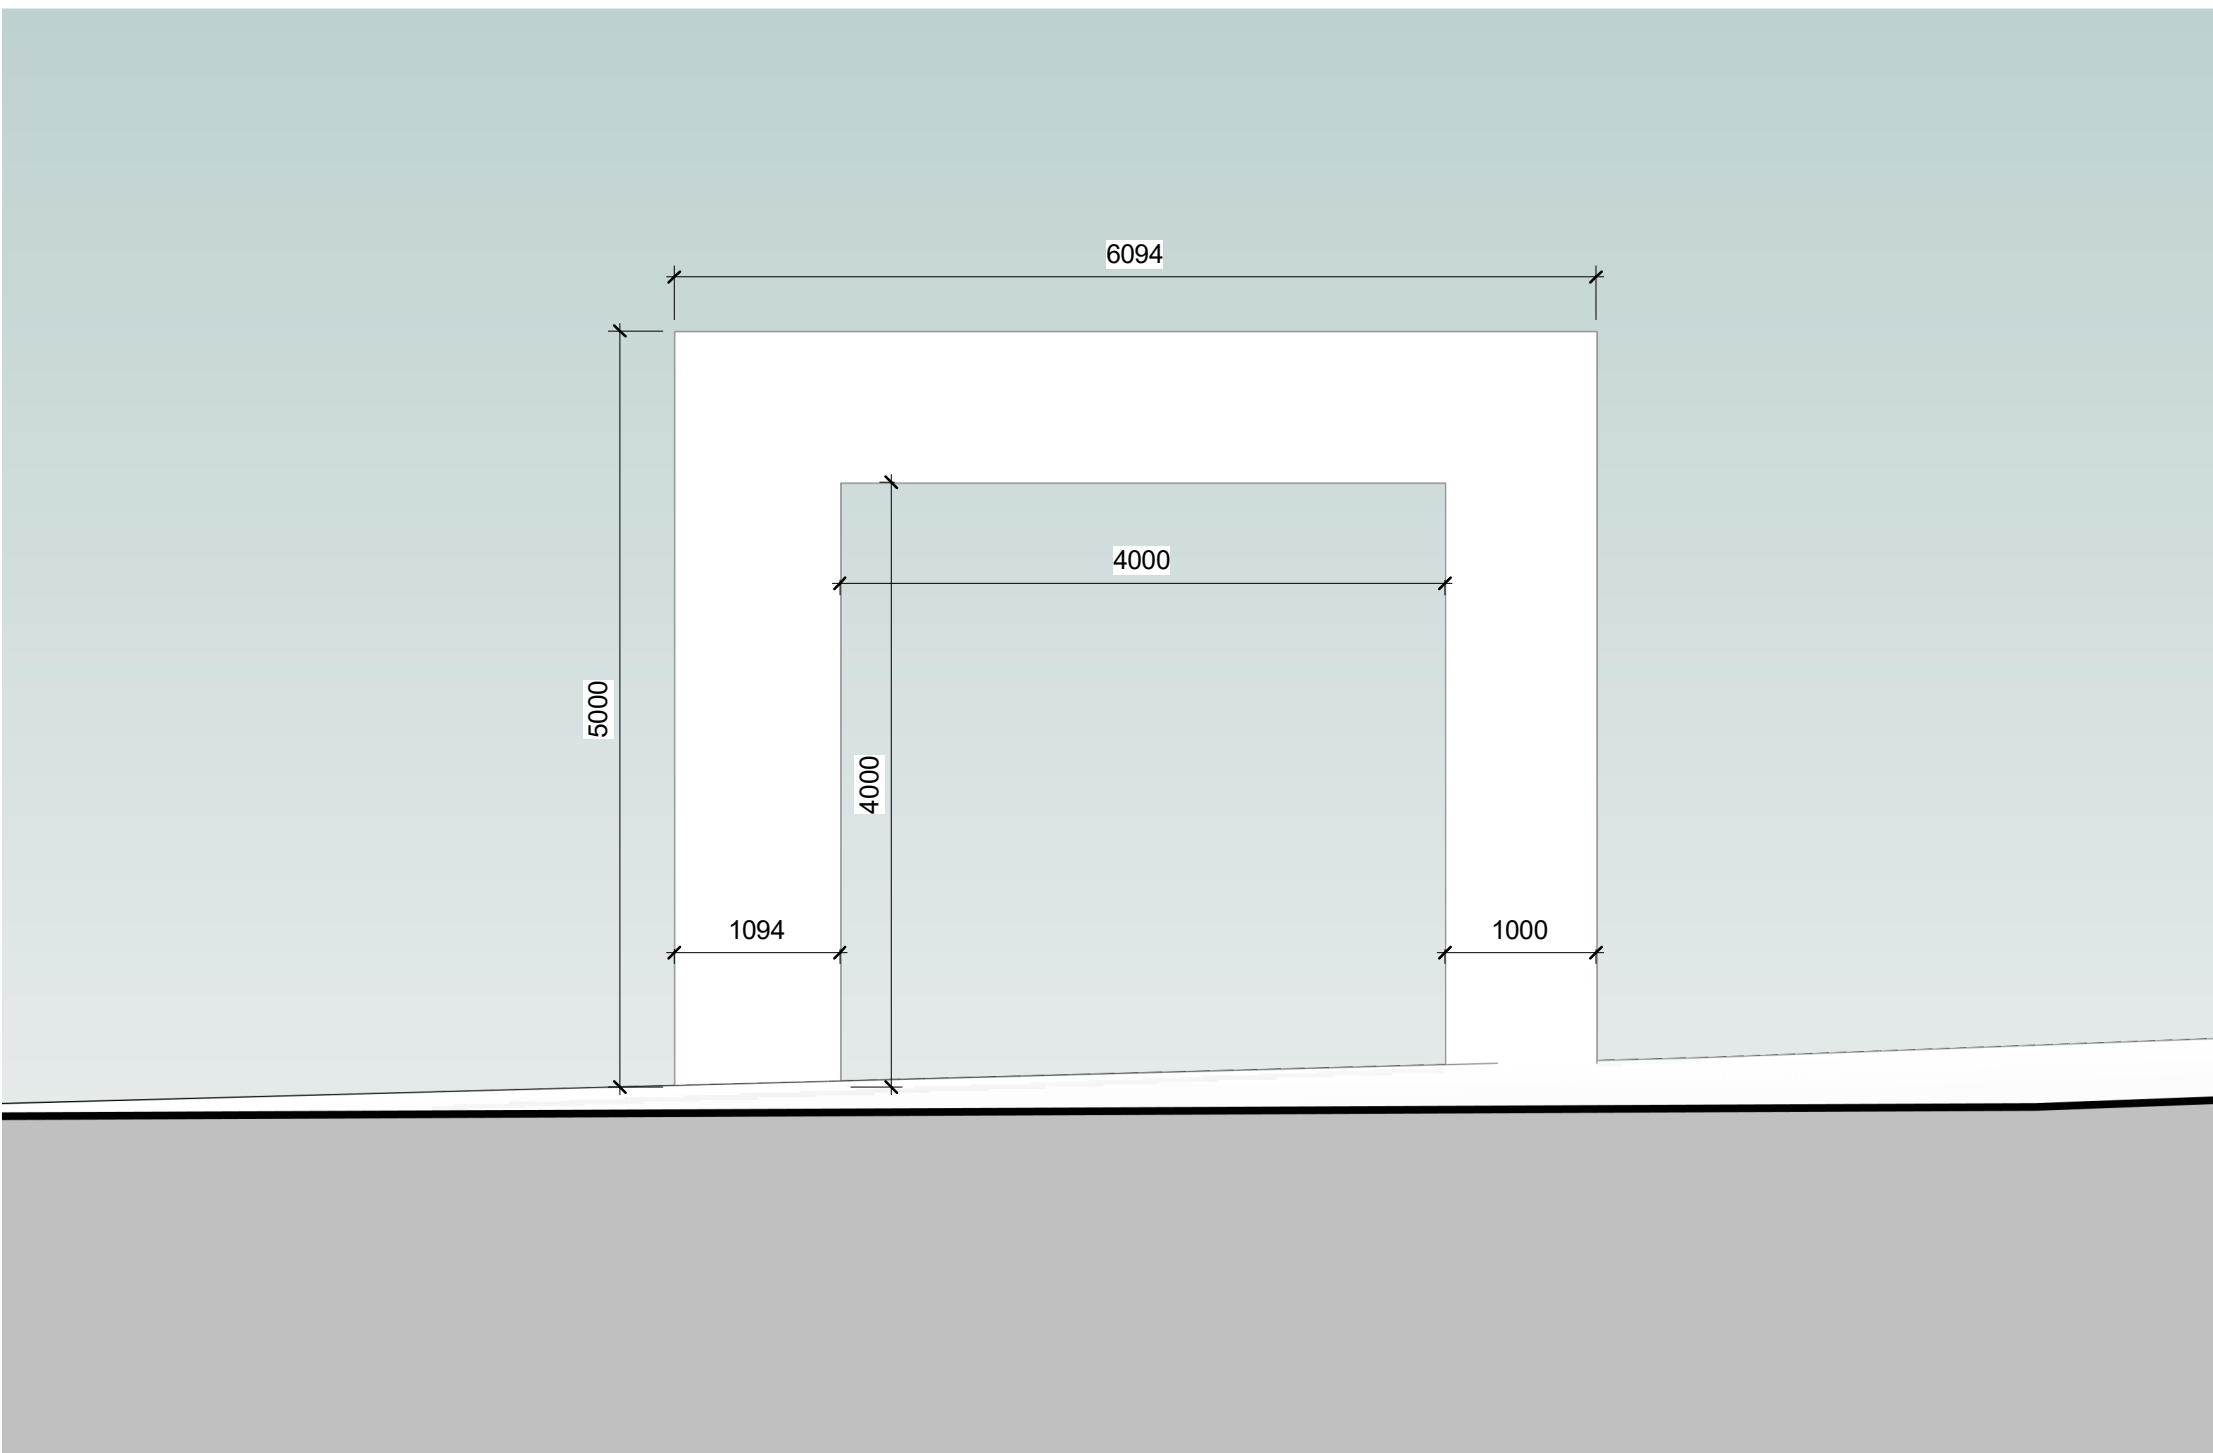

Entrance Elevation 2
1 : 50

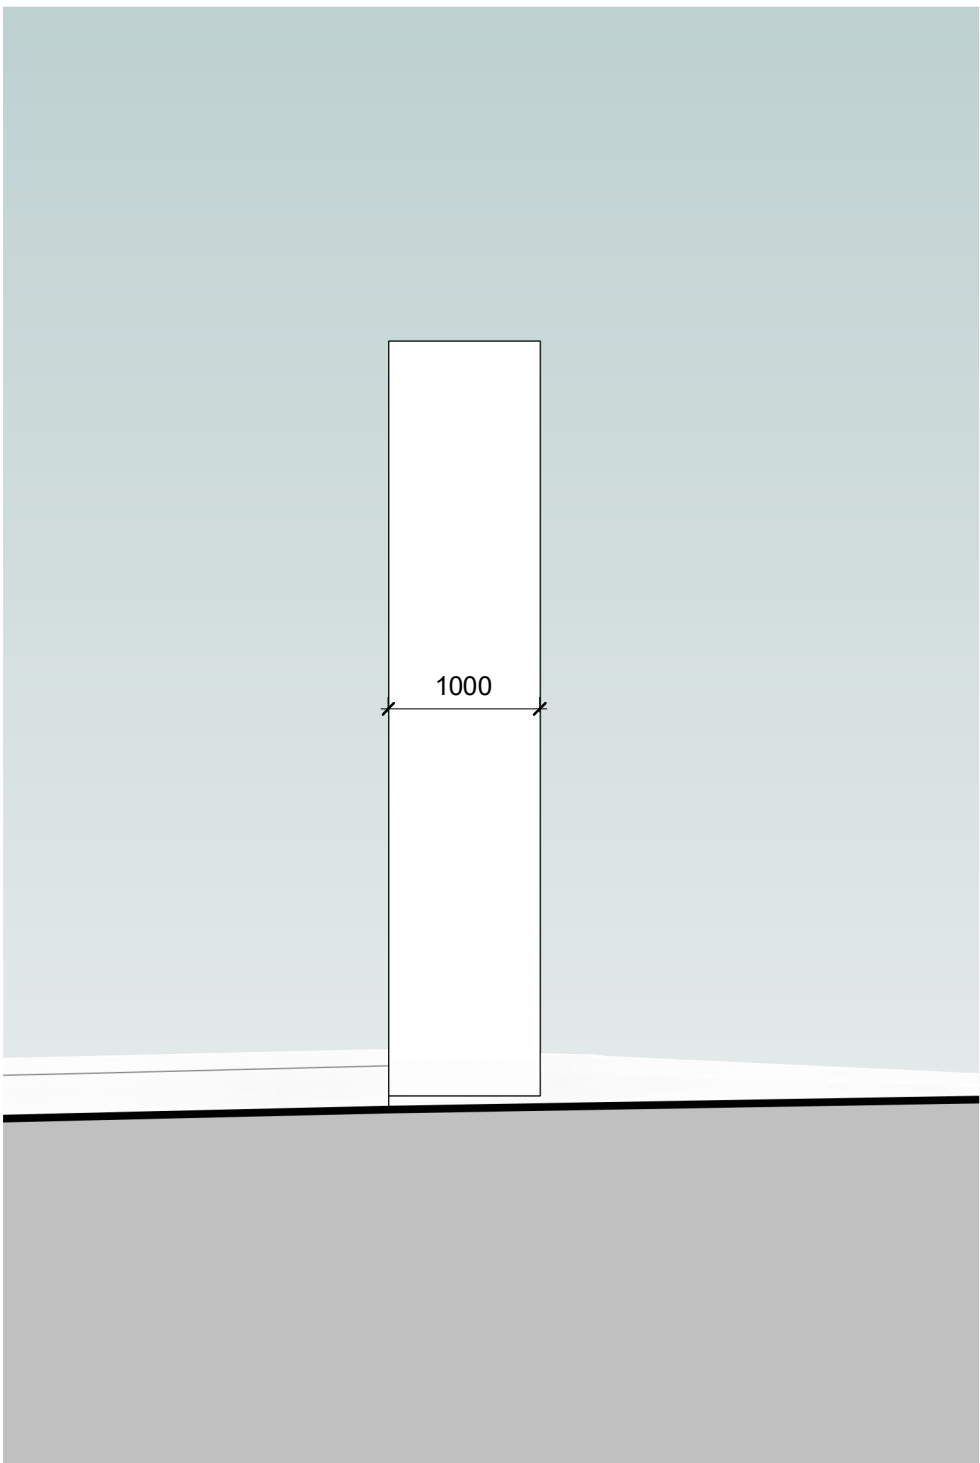

Entrance Elevation 3
1 : 50

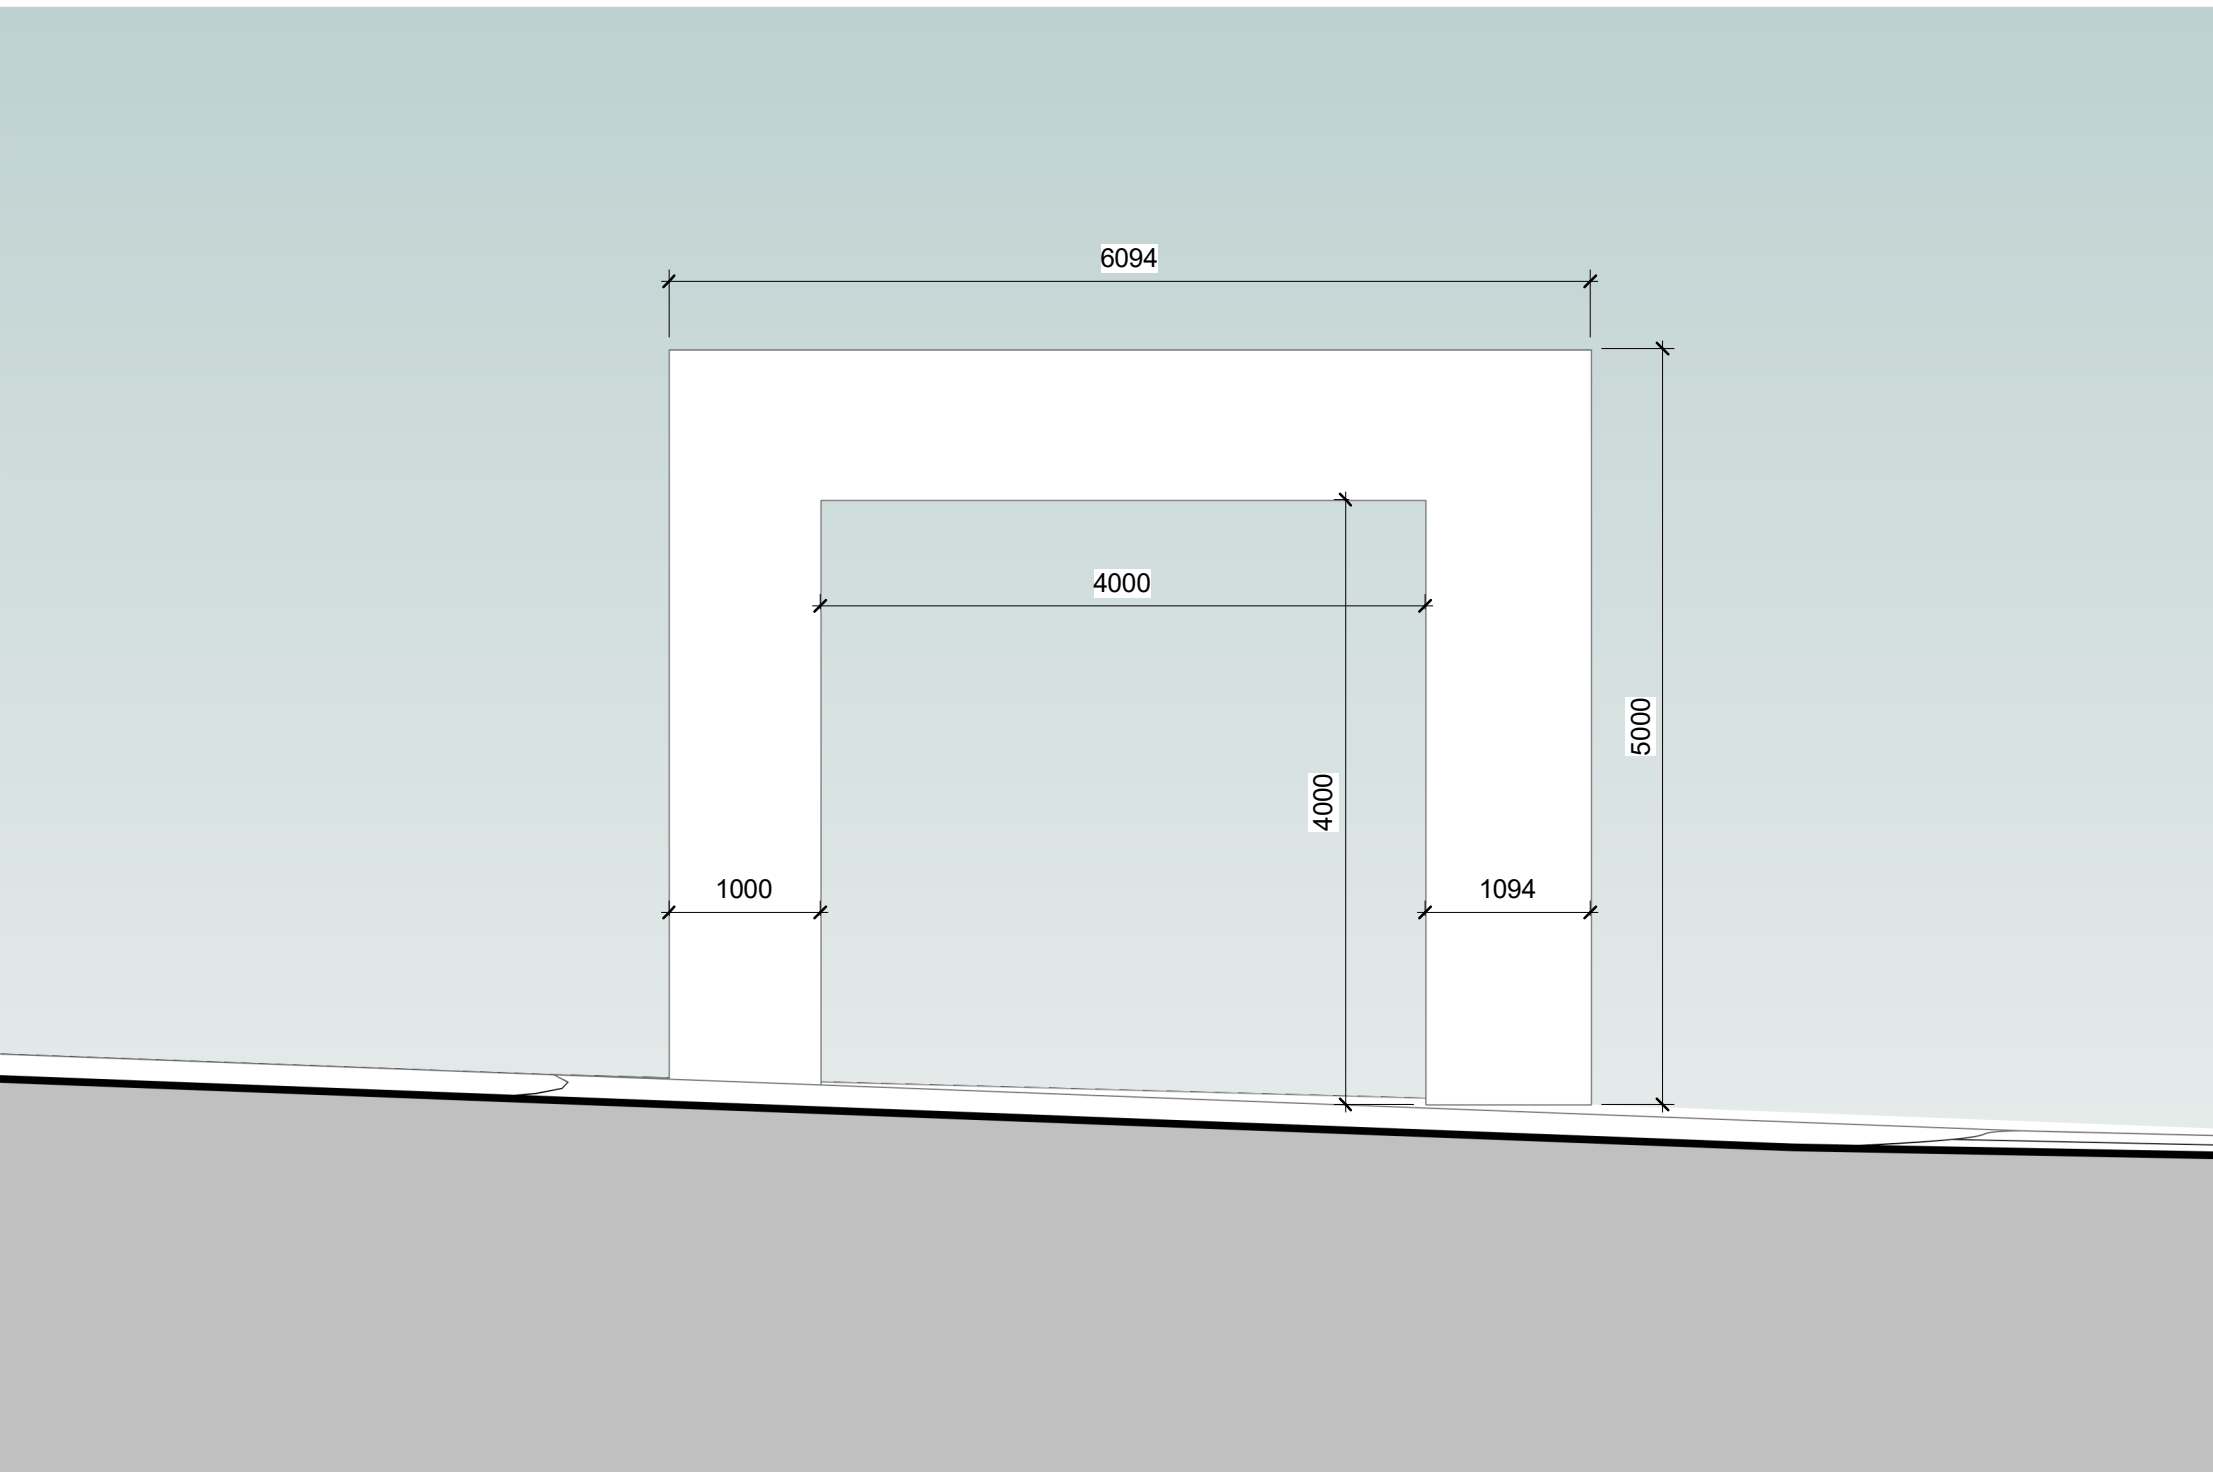

Entrance Elevation 4
1 : 50

Rev Date By Detail

Drawing status

Client

Alton Towers Resort



Project/Location

Project Horizon
Alton Towers Resort,
Farley Lane,
Alton,
Stoke On Trent,
ST10 4DB

Drawing title

Entrance Portal Plan and Elevation

Date	Drawn	Checked	Job No.
27/09/22	Author	Checker	3243

Scale(s)

As indicated @A1

Drawing number

ATPH-SA-XX-XX-DR-A-0402

Revision



12 High Street, Tean,
Stoke-on-Trent
ST10 4DZ
T: +44 (0)1538 722097
E: mail@smytheman.co.uk
W: www.smytheman.co.uk

