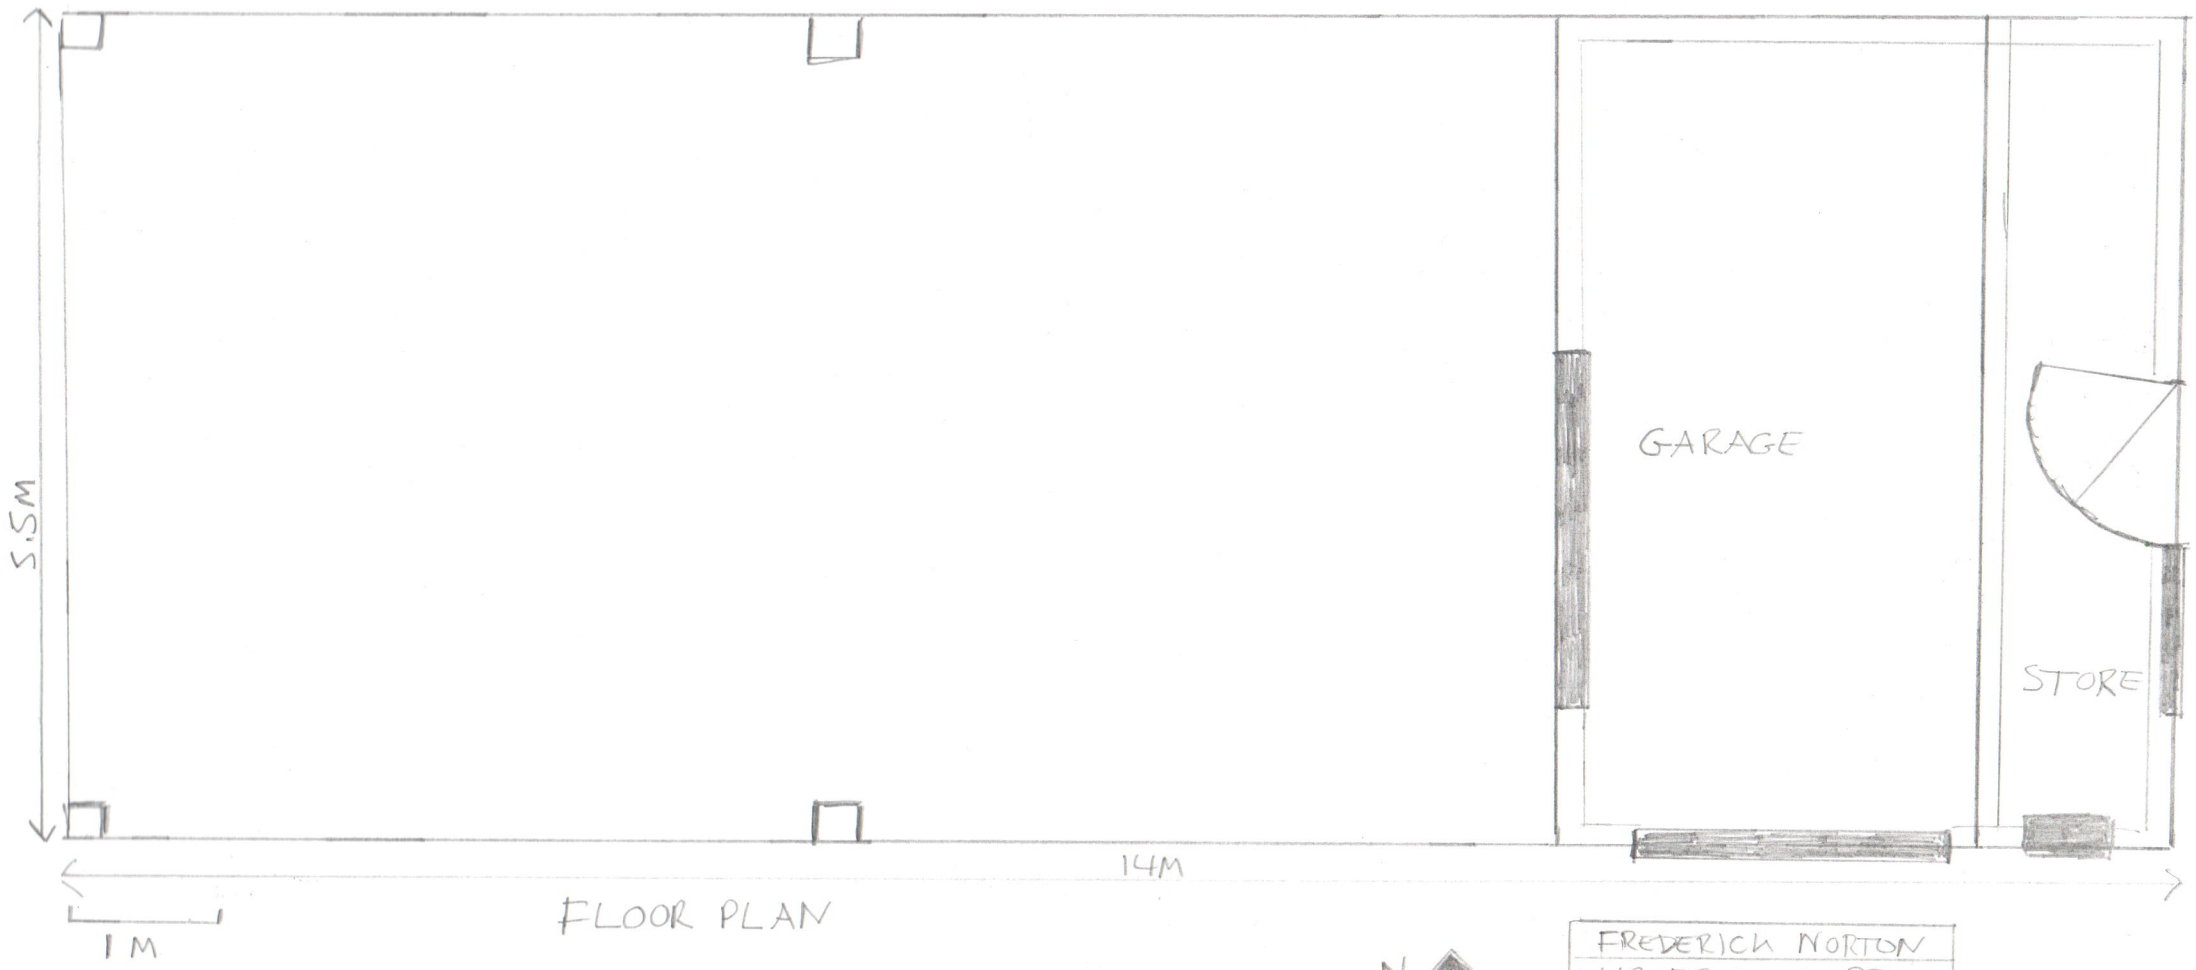

FREDERICK NORTON
112 DRAYCOTT RD UPPER TEAN STAFFS ST10 4JF
FLOOR PLAN
DATE 11/10/22
SCALE 1:50@A4
DRAWING Nº 4
DRAWN BY FRN