| |
|---|
| FREDERICK NORTON |
| 112 DRAYCOTT RD<br>UPPER TEAN STAFFS<br>ST10 4JF |
| PROPOSED SOUTH ELEVATION |
| DATE 20/6/22 |
| SCALE 1:50 @ A4 |
| DRAWING Nº3 |
| DRAWN BY FRN |
| |

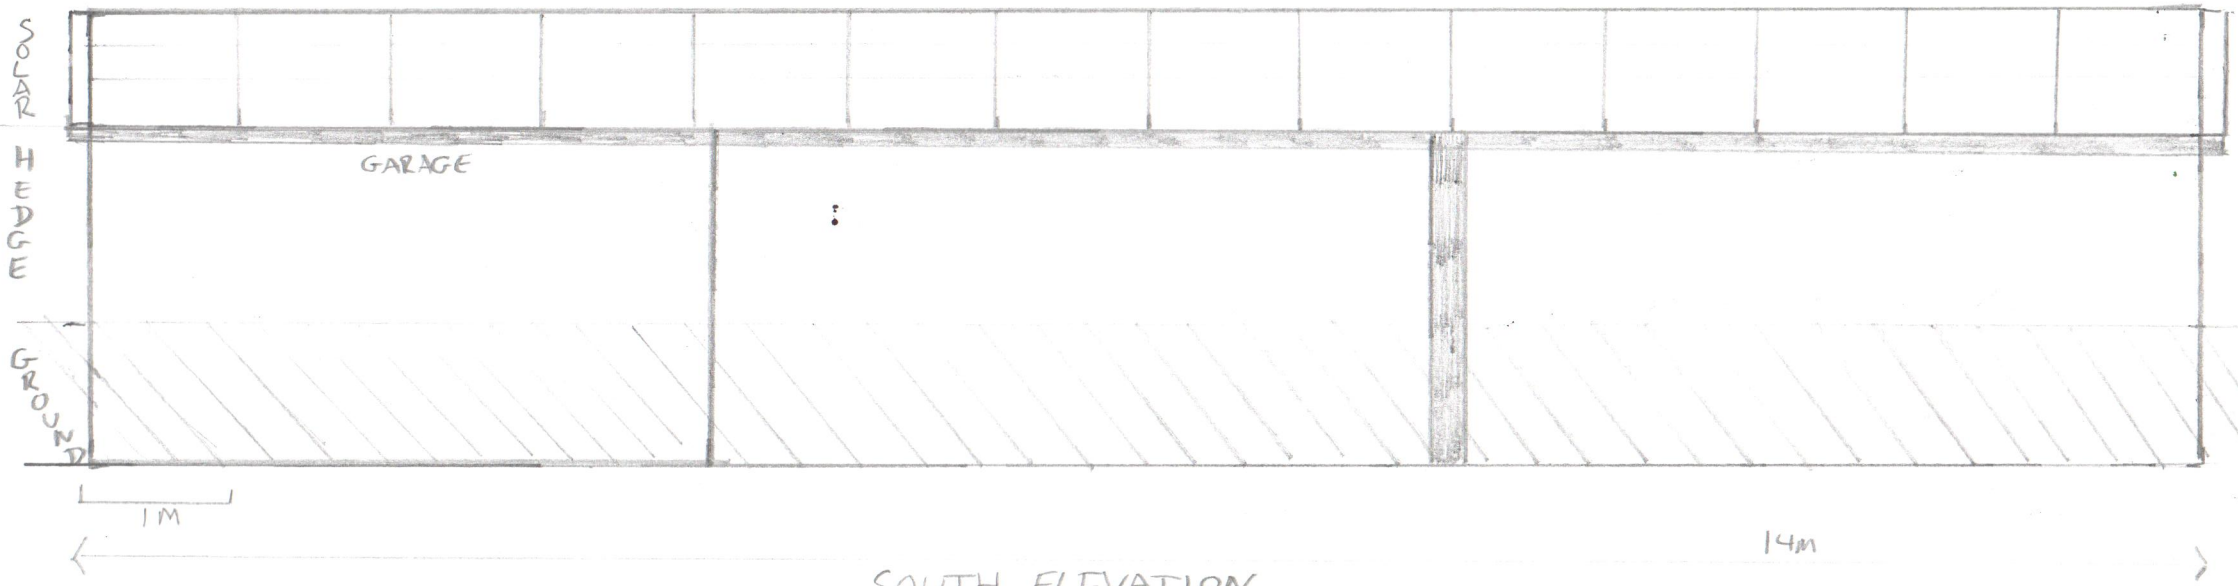


SOUTH ELEVATION

HEIGHT 3.0m
GROUND 0.8m
GROUND + HEDGE = 2.2M
VISIBLE AREA (SOLAR PV) = 0.8M

1:50 SCALE