


Drawing No.	Rev No.
PCL002 -006	

CAR WASH PANEL SIZES
A ROAD SIDE = 3000 BOUNDARY SIDE 2000
B ROAD SIDE = 21000 BOUNDARY SIDE 11000
C ALL PANELS = 1000

DO NOT SCALE: Contractor to check all dimensions and report any omissions or errors


NOTES
Panel type
Polycarbonate Multi layers 25MM THICKNESS

Frame
Hot dip galvanised finished

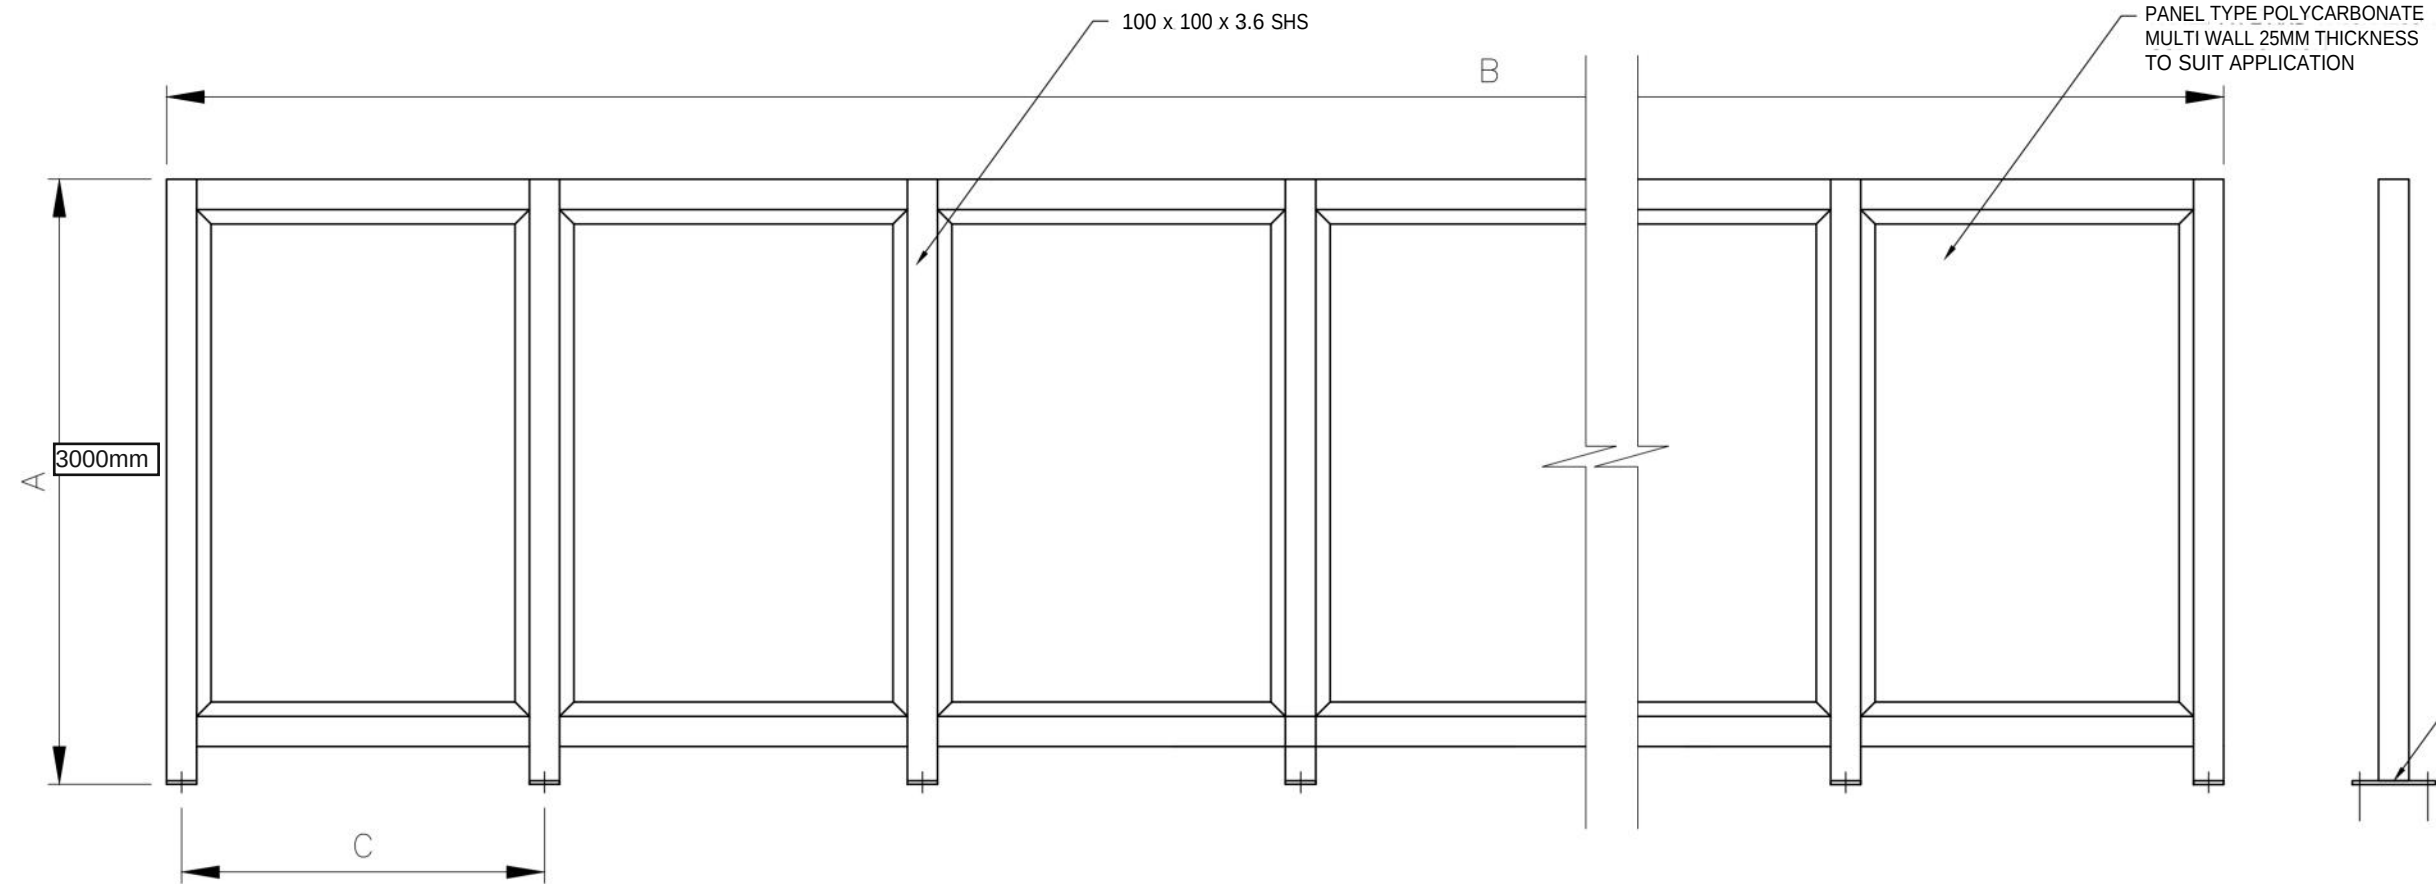


350 X 350 X 10THK BASE PLATE WITH 24 HOLES FOR M22 RESIN ANCHORS

PROPOSED ELEVATION OF ACOUSTIC SCREEN
SCALE NTS AT A3

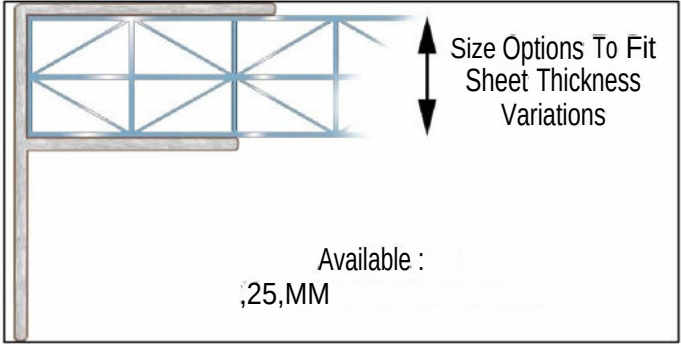

GLAZING RETAINING STRIP
SCALE N.T.S. AT A3

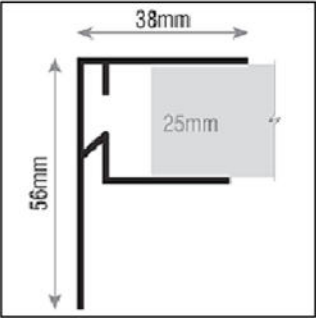

PANEL PLAN
SCALE 1:200 AT A3

Rev	Description	By	Chk	App	Date
-----	-------------	----	-----	-----	------

JRB DESIGNS Ltd
1 Saville Road
Cudworth
Barnsley
S72 8LT
Tel: 01226 383542
Fax: 01226 380078
Mob: 07970 541192
Email: john@jrbdesigns.co.uk

This drawing is copyright. © jrbdesigns Ltd.

Client
PERFECT COVERS LTD.
(UNIT 2) HUNDSBANK BUSSINESS PARK
CREWE RD. WISTASTON
CREW CW2 6QT

Drawing Title
SCREEN DETAIL

Address

Project Title:
BP

Purpose of Issue:
PLANNING

Drawing Status
FIRST ISSUE

Scale at A3 AS SHOWN	Drawn By JRB	Date 06/07/2020
Checked By	Date 06/07/2020	Approved By Date 06/07/2020
Project No. PCL002	Drawing No. 006	Revision

APPROVAL ☐ INFORMATION ☐ TENDER ☐ CONTRACT ☐ CONSTRUCTION ☐