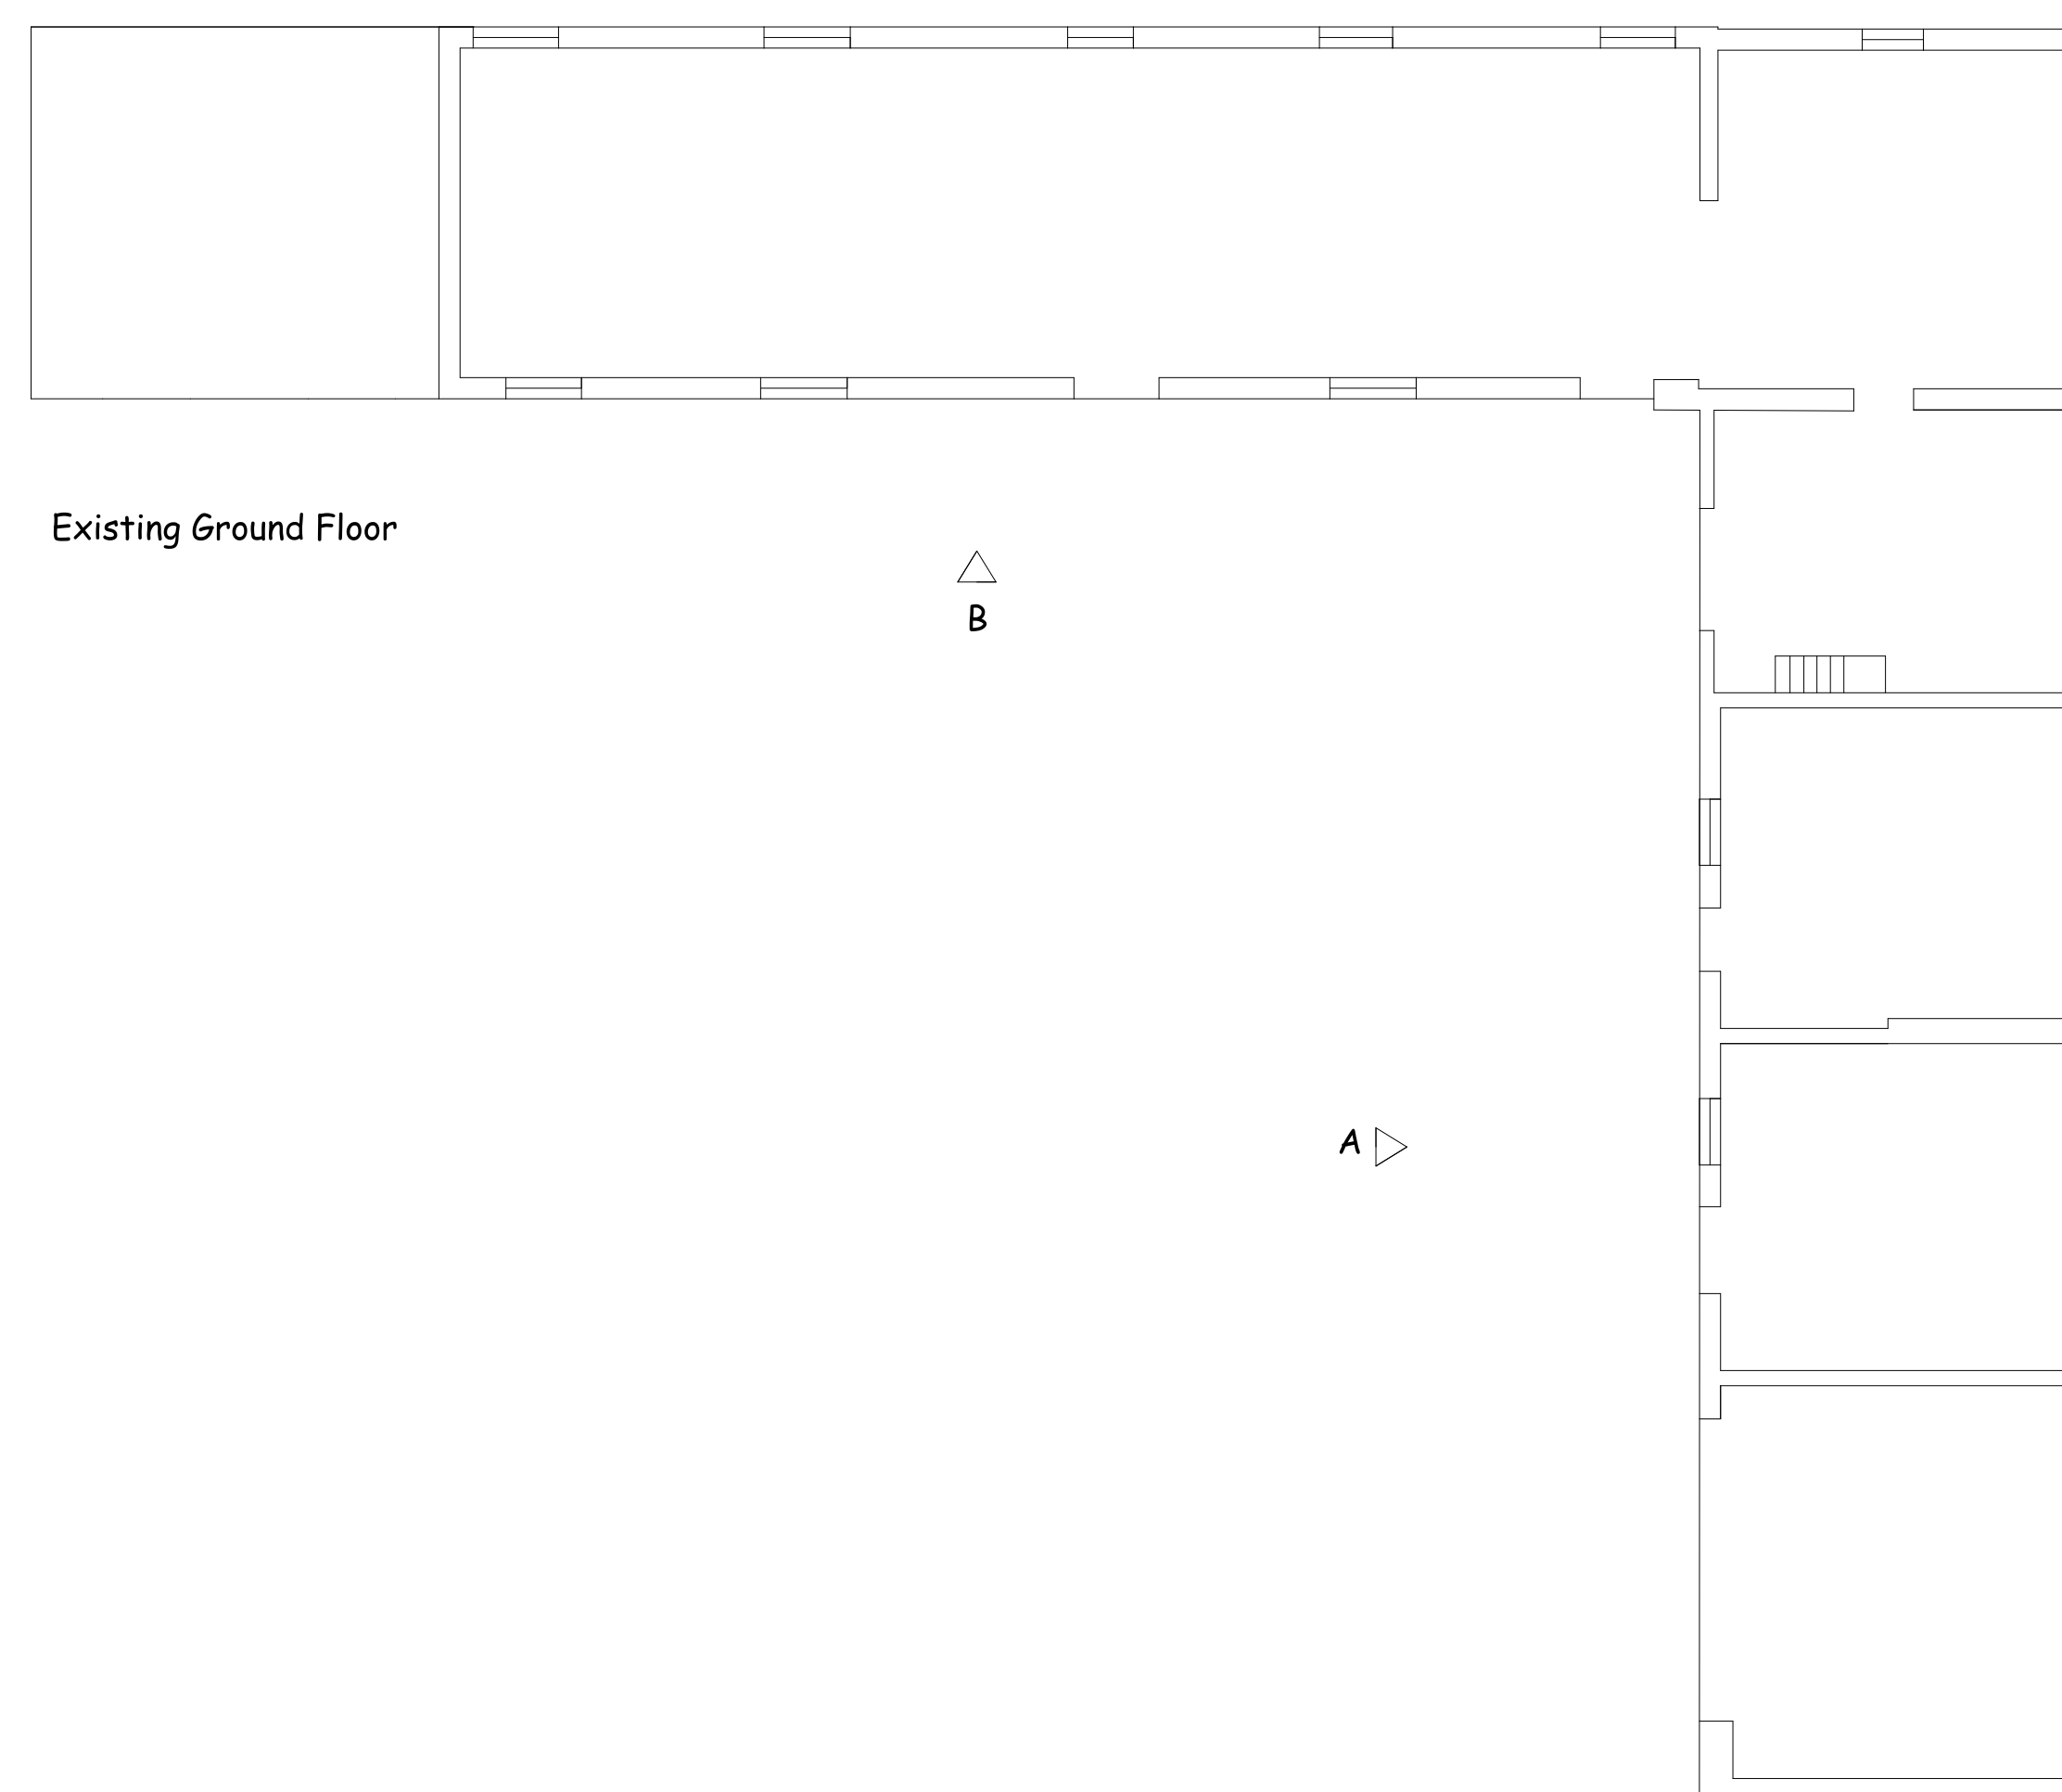
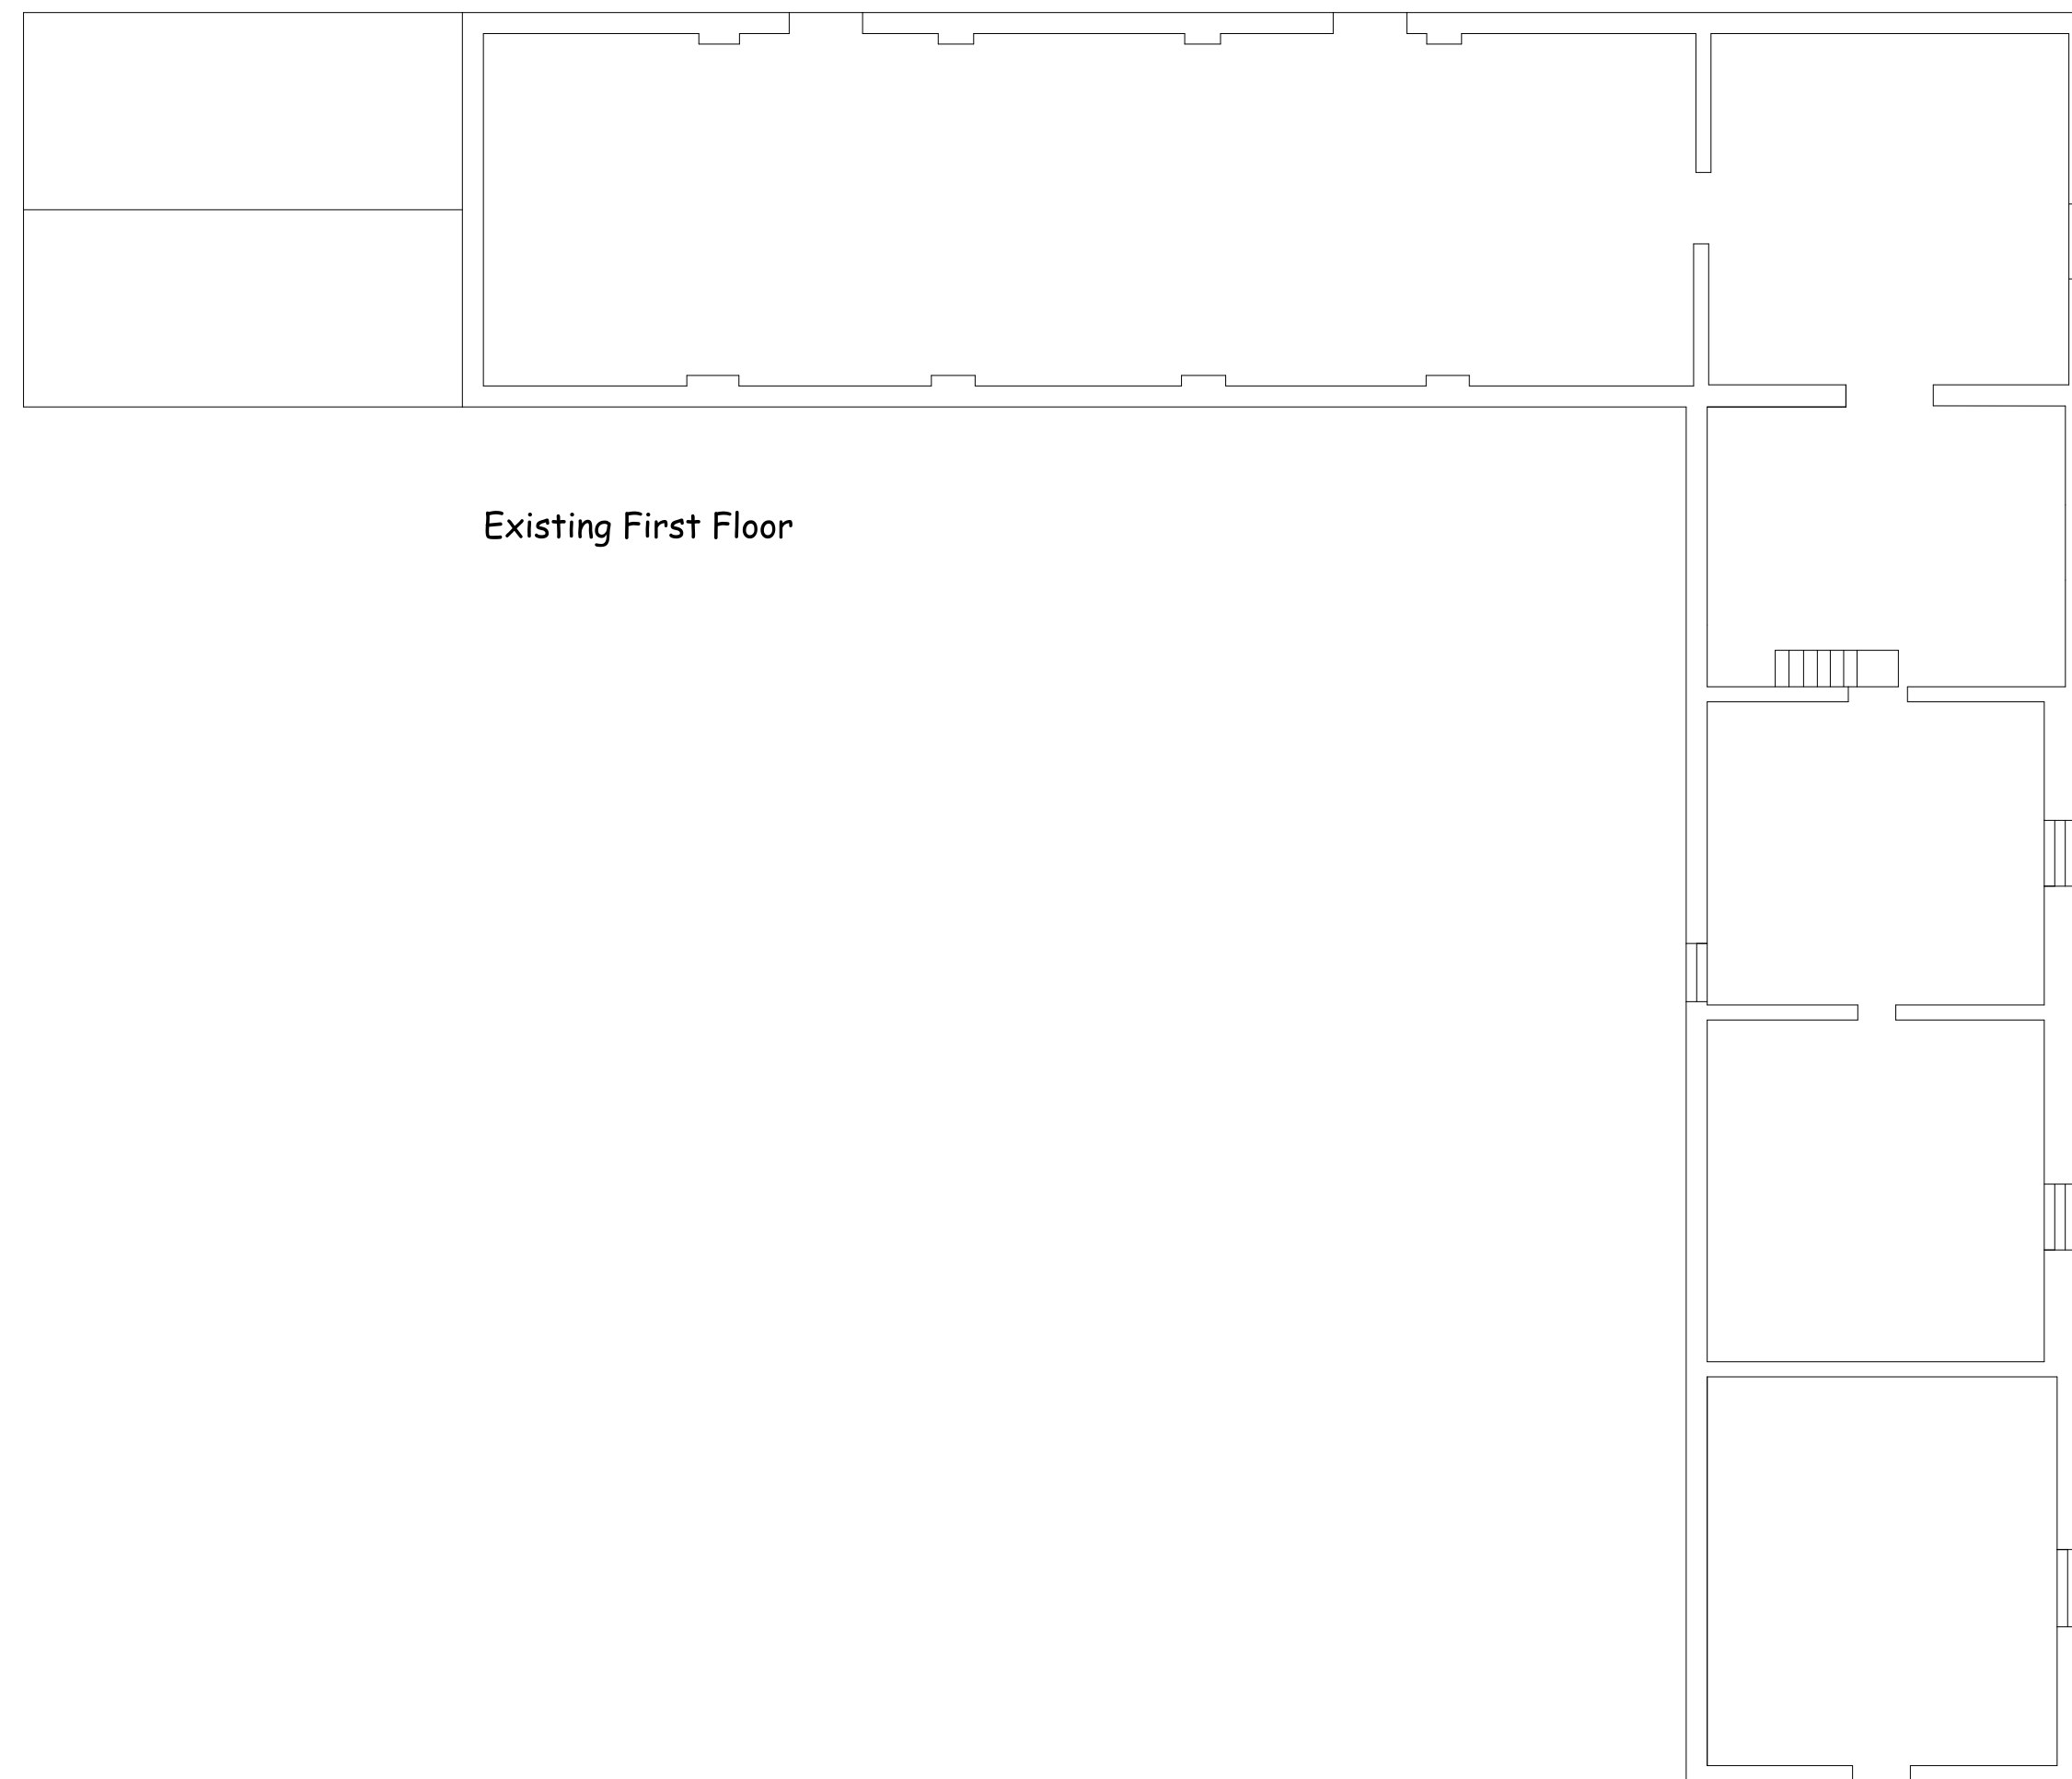
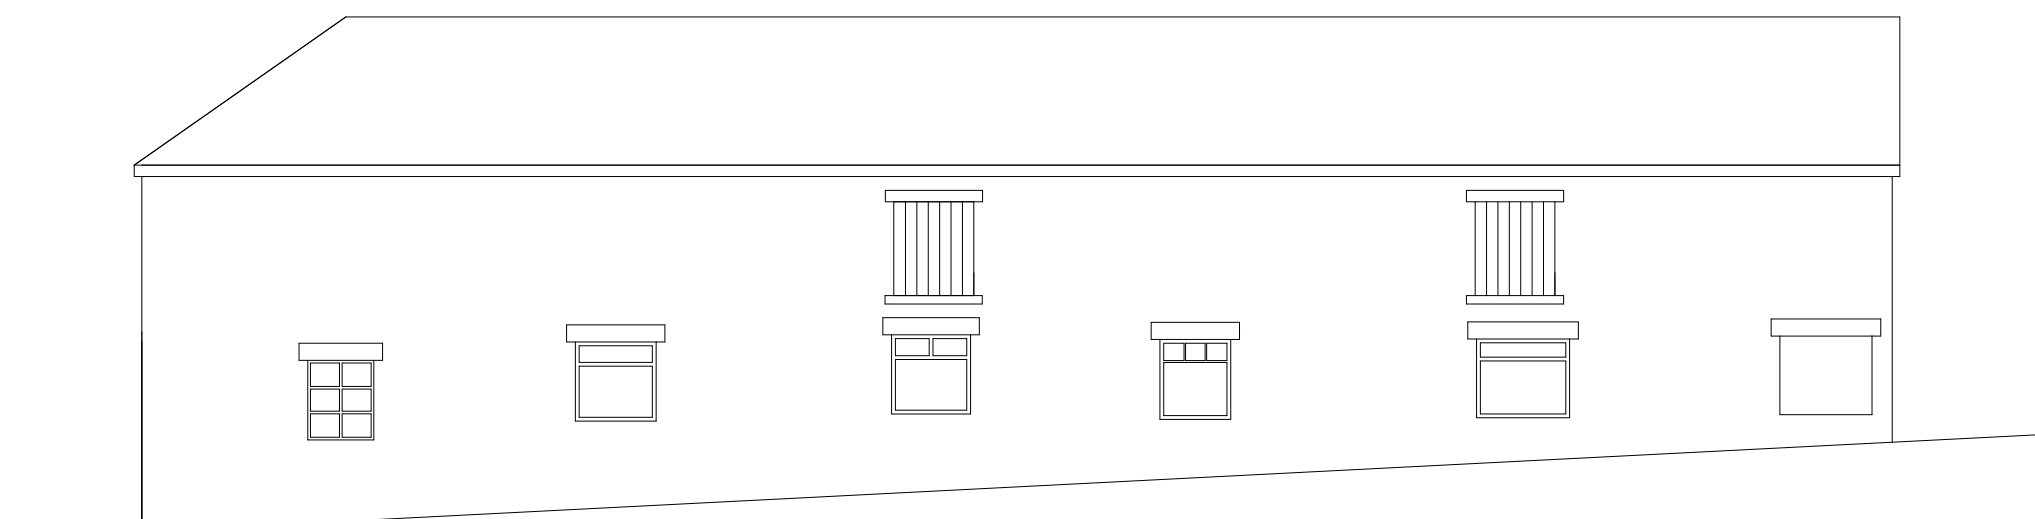
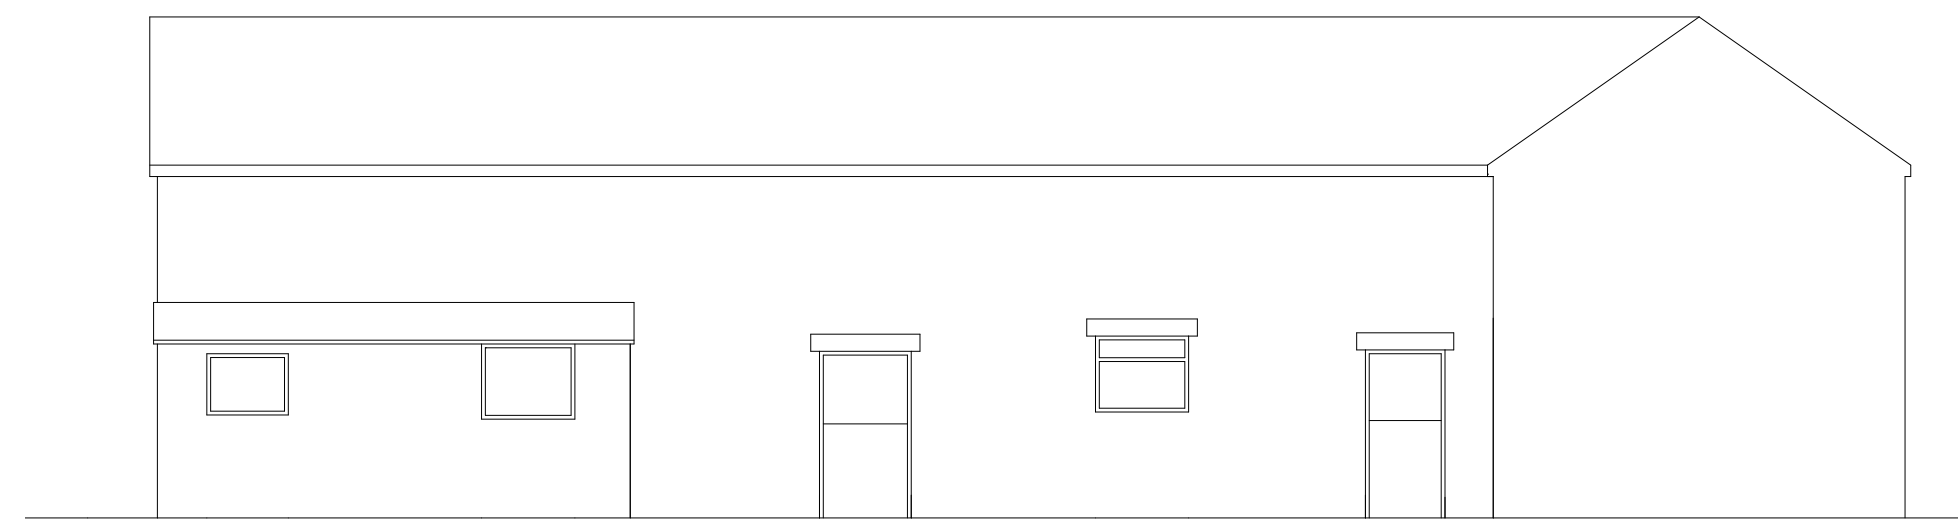
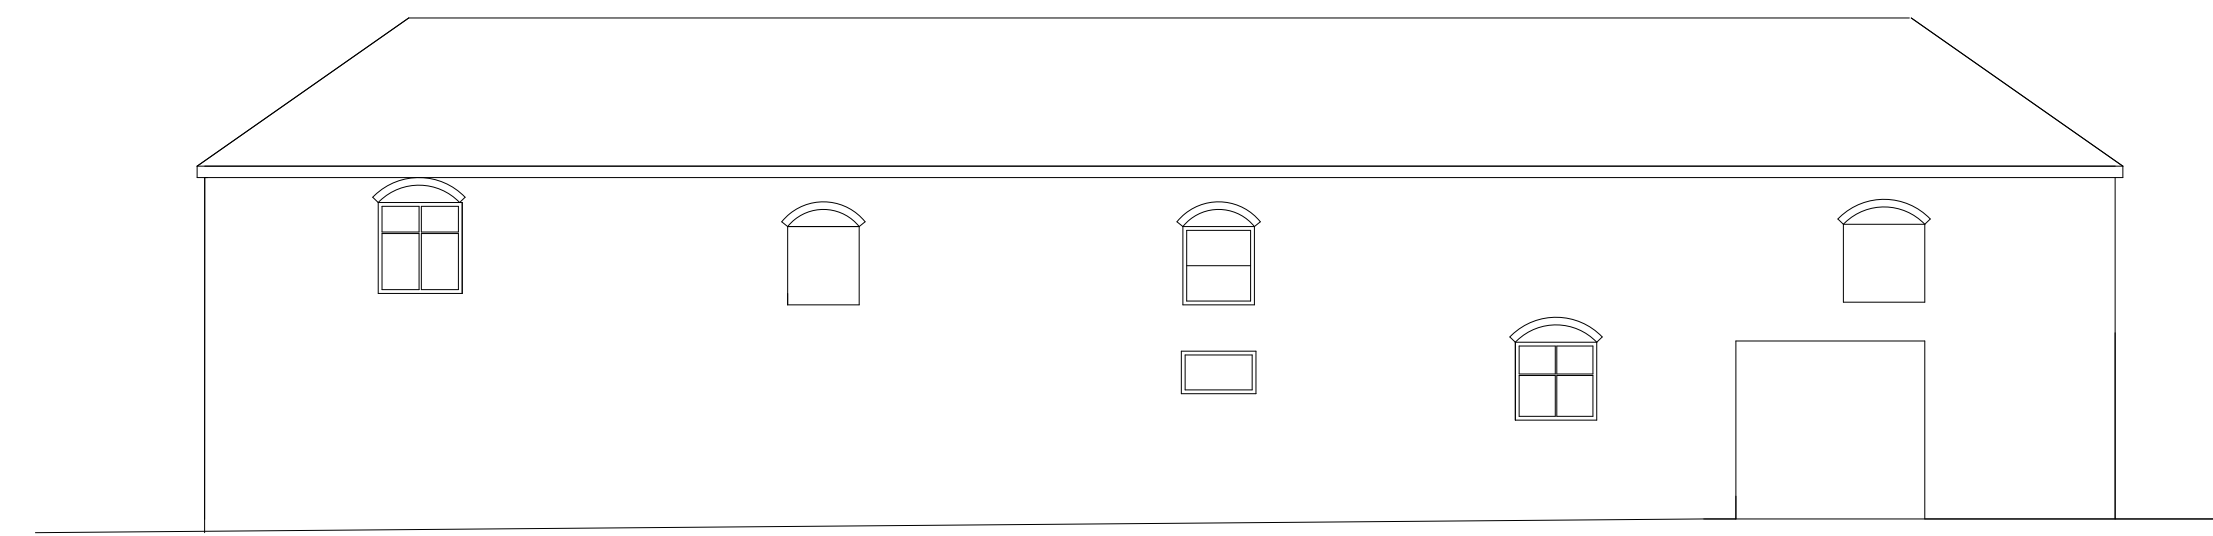
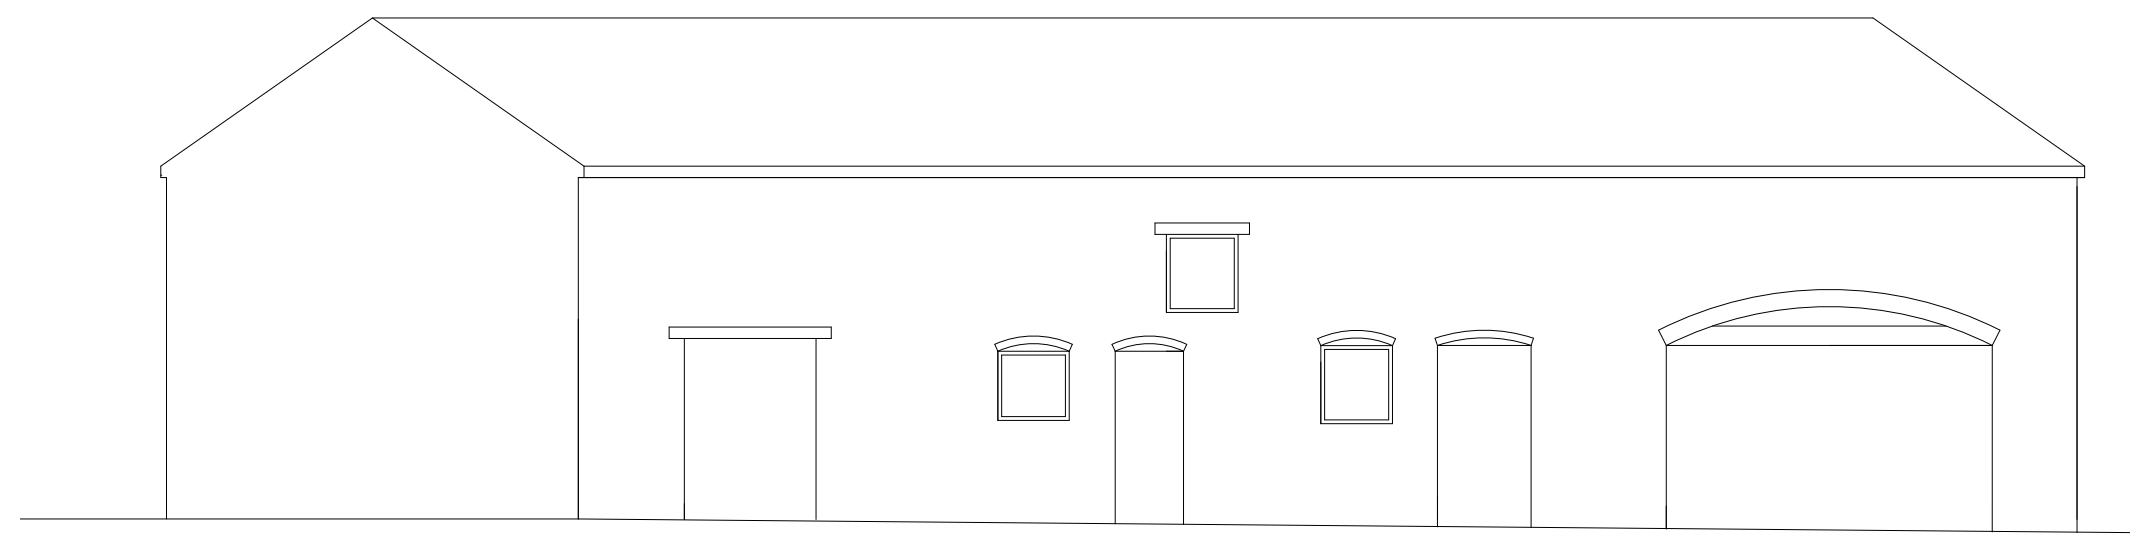


[illegible]

This drawing has been prepared for the purpose of obtaining Planning & Building Regulation Approval only.

The copyright of this drawing is vested in Philip Kelsall Associates and must not be reproduced in any form without written consent

Address
Higher Whitmore Farm
CW12 3SB

Client
Mr & Mrs Proudlove

Project	Barn Conversion
---------	--------------------

Date	June 2017
------	-----------

Scale 1:100
@ A1 Paper

Drawing Title
Survey

Drawing No.	HWF/BP/02
-------------	-----------

Philip Kelsall Associates
Architectural & Building Consultants



Manorial House
5 Woodcock Lane Mow Cop ST7 3NG
Tel : 01782 698516
Mob : 07889 364105

e : phil@philpkellsall.co.uk
w : www.philpkellsall.com

w : www.philipkelsall.com