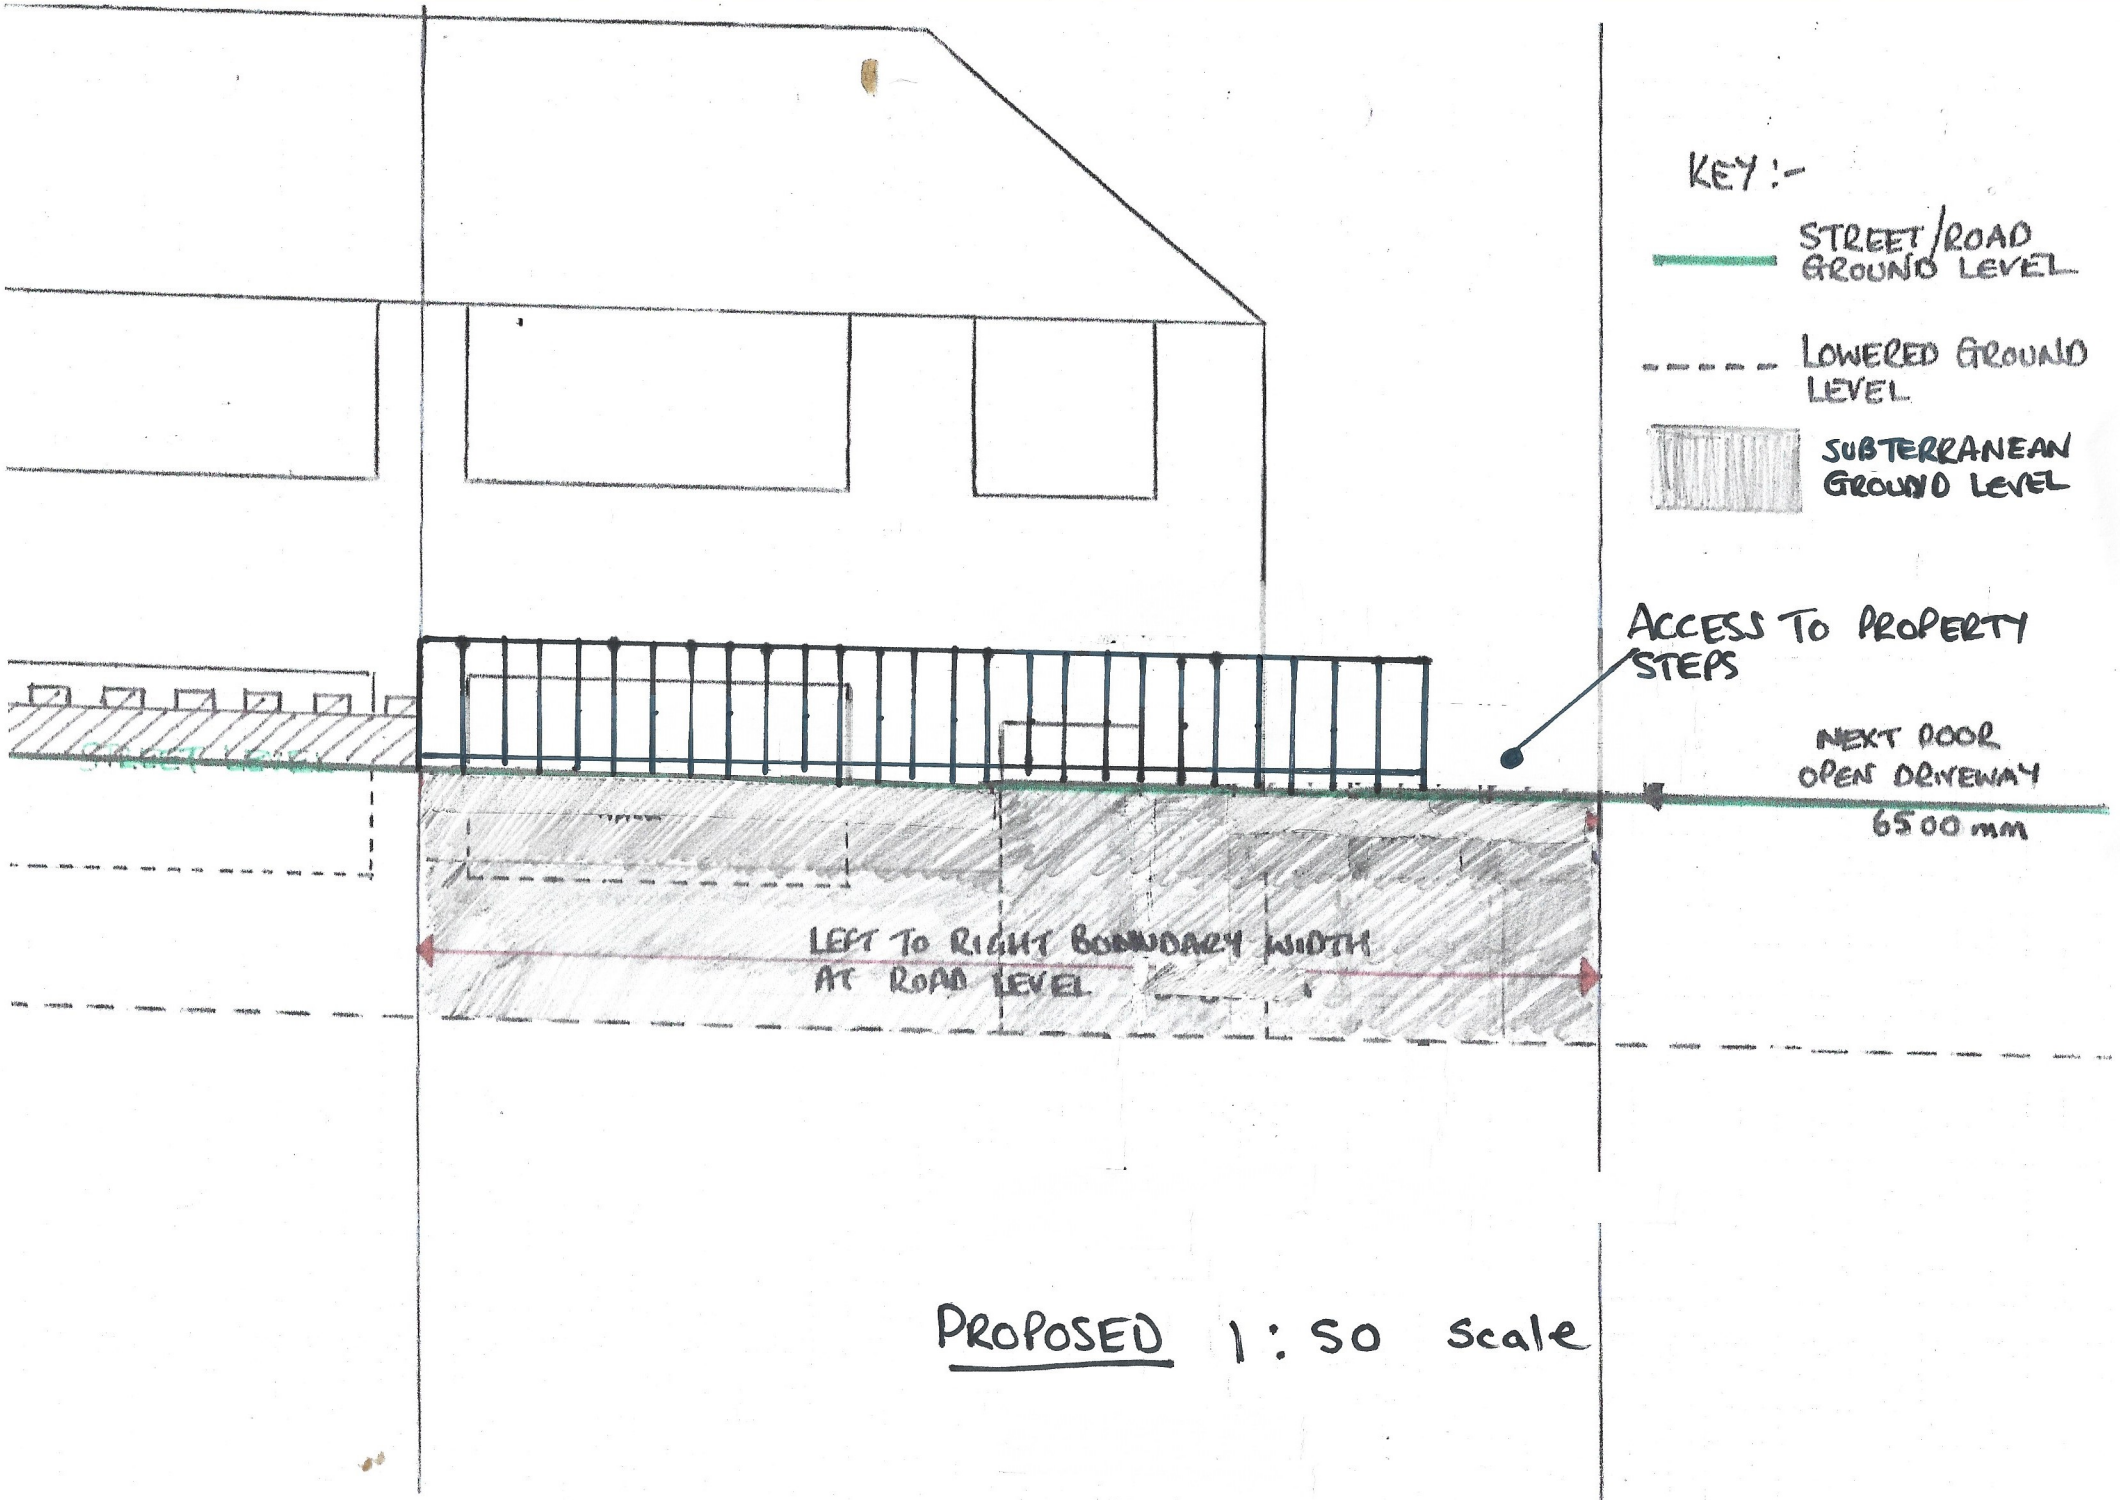


PROPOSED 1 : 50 scale