
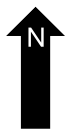
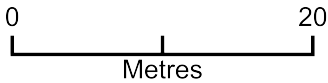


87 Caverswall Rd

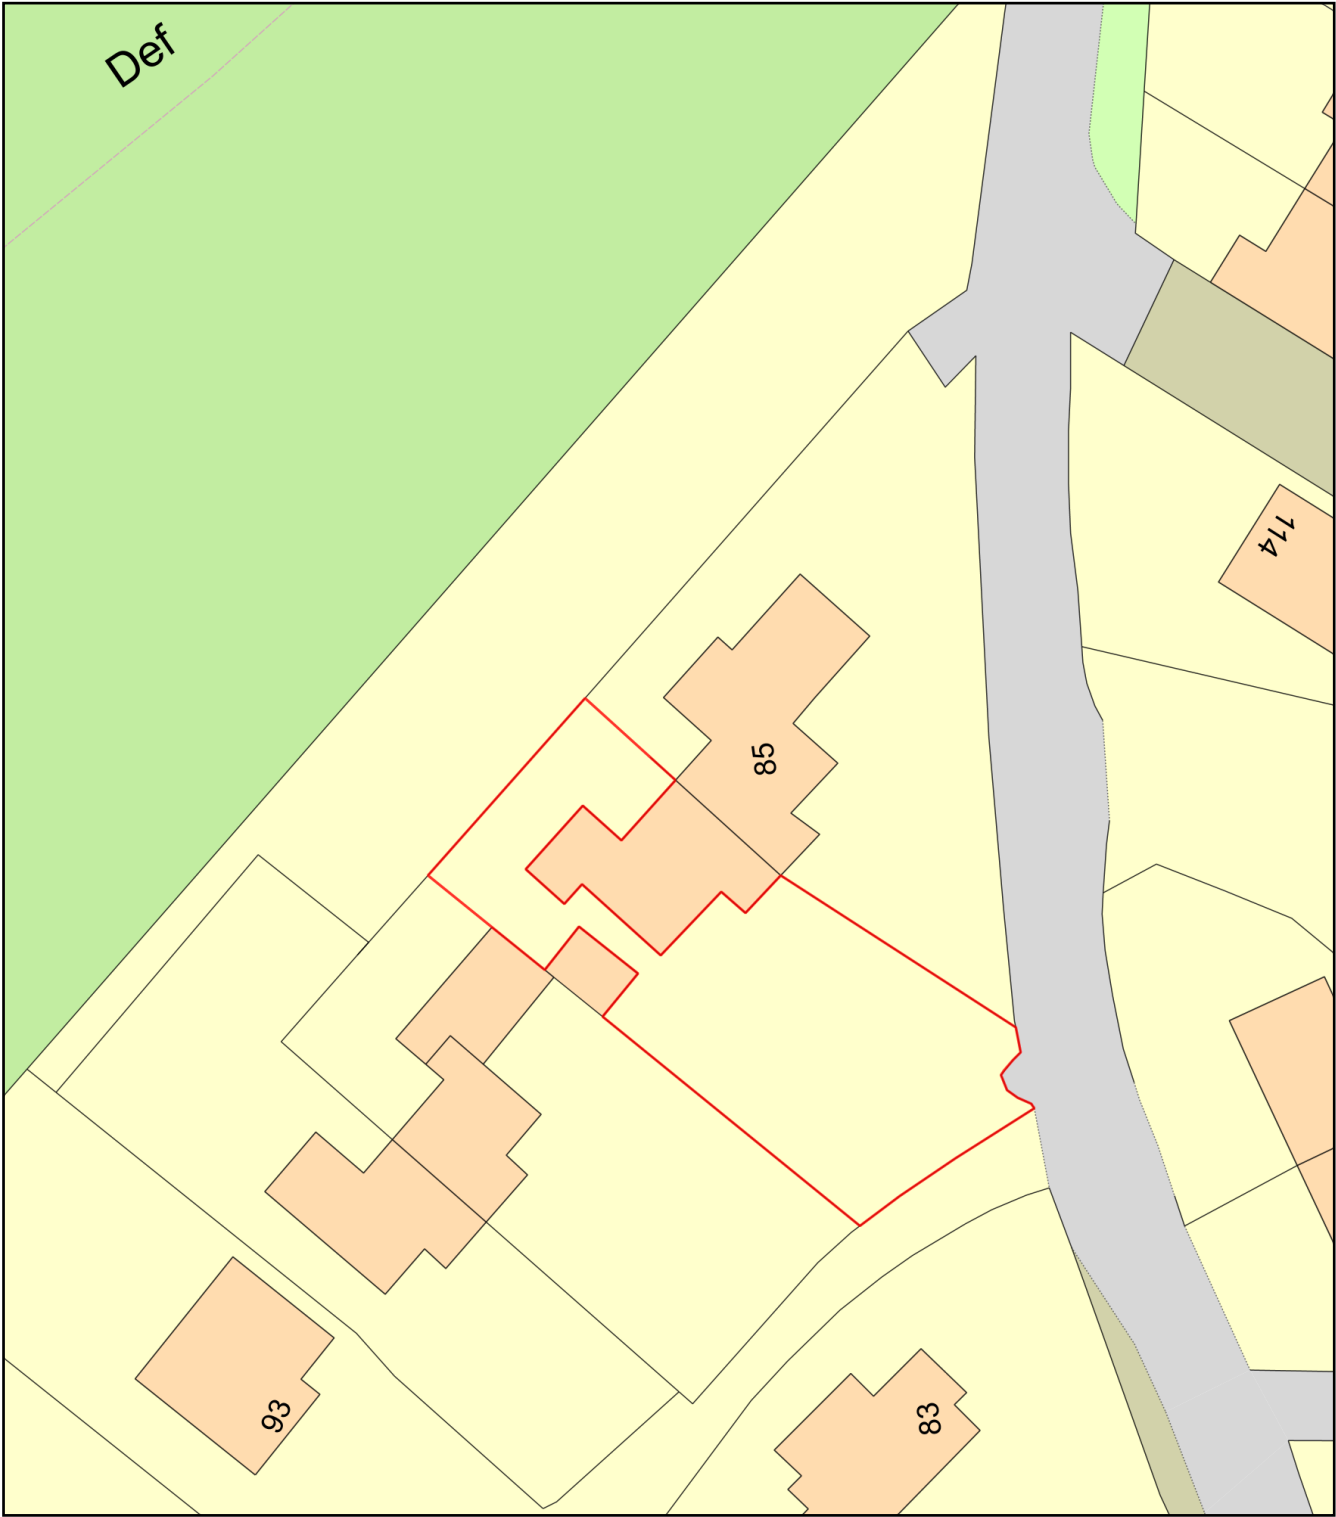

Plan Produced for: Mr Trevor Woodier
Date Produced: 05 Oct 2022
Plan Reference Number: TQRQM22278121005065
Scale: 1:500 @ A4