Copyright of this drawing is vested in the Architect and it must not be copied or reproduced without consent. All contractors must visit the site and be responsible for taking and checking all dimensions relative to their work. Hewitt&Carr Architects Ltd are to be advised of any variation between drawings and site conditions.
THIS DRAWING IS FOR PLANNING PURPOSES ONLY AND CLIENTS/CONTRACTORS ARE ADVISED TO CLARIFY DIMENSIONS WITH THE ARCHITECT PRIOR TO SETTING OUT.

Rev.	Drawn	Comments	Date

FRONT ELEVATION 1:50

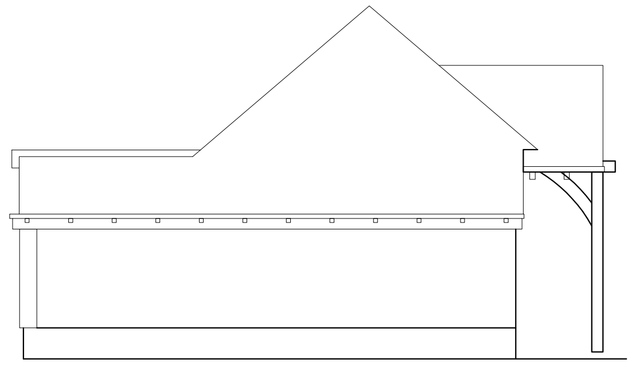

SIDE ELEVATION 1:50

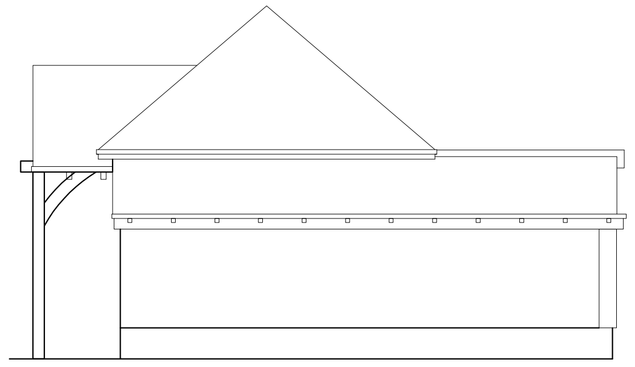

SIDE ELEVATION 1:50

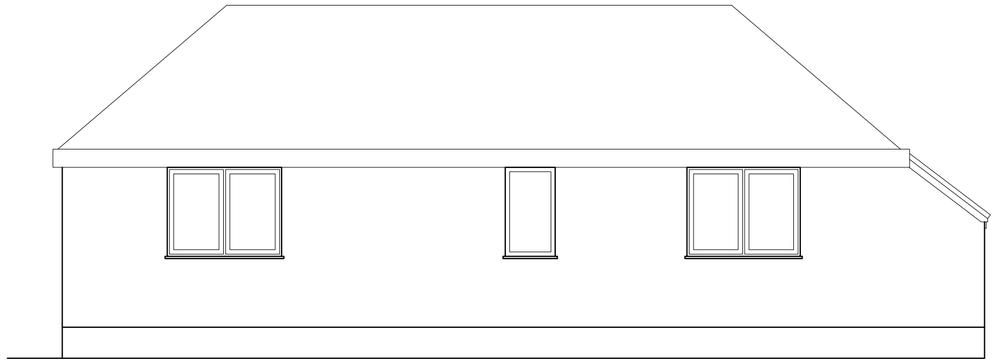

REAR ELEVATION 1:50

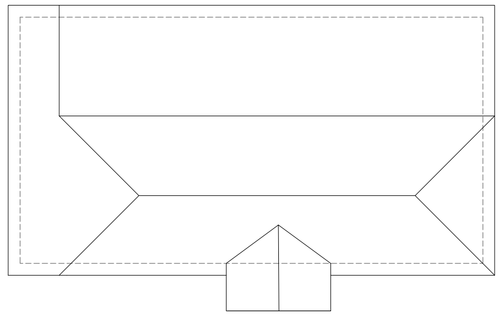

ROOF PLAN 1:100

1:100
2m 0 2m 4m 6m 8m 10m

PROPOSED ONE BEDROOM OAK ANNEX
TO BE SUPPLIED BY JULIUS BAHN OAK BUILDINGS

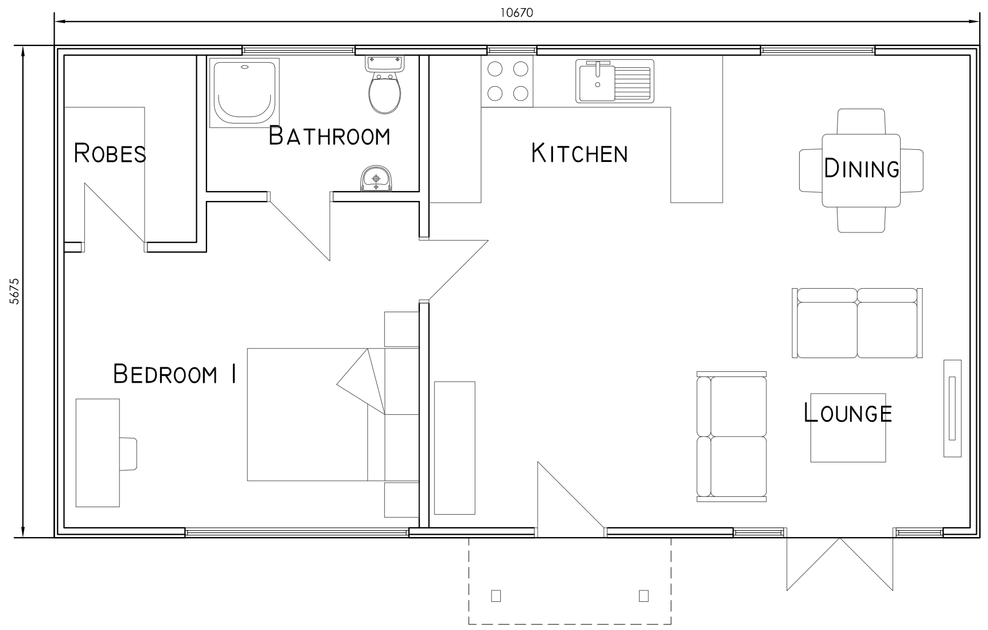

GROUND FLOOR PLAN 1:50

1:50
1m 0 1m 2m 3m 4m 5m

Ordnance Survey © Crown copyright 2022 All rights reserved. Licence number 100051789

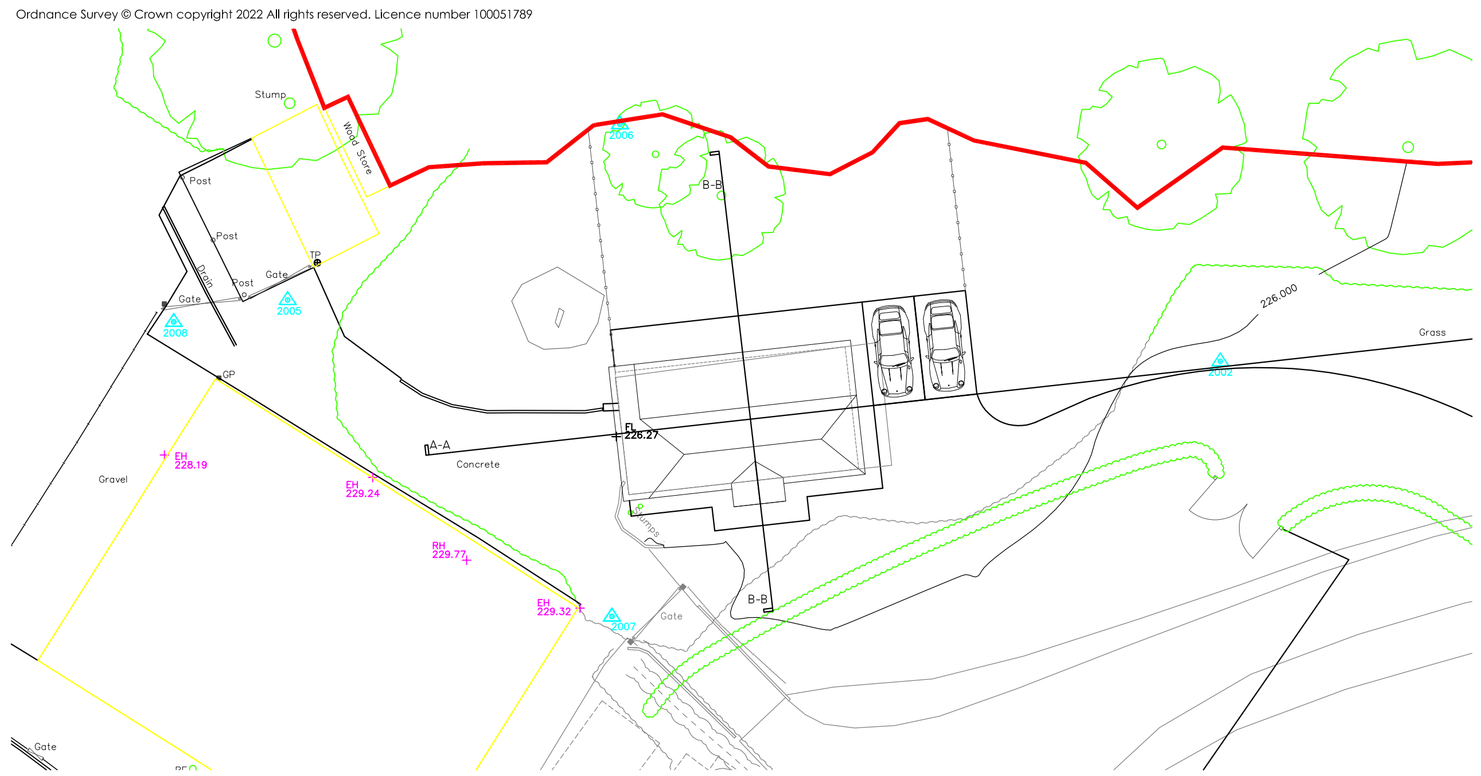

SITE LAYOUT 1:200

1:200
4m 0 4m 8m 12m 16m 20m

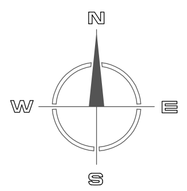

Hewitt&Carr Architects
A: DaisyBank House | 17-19 Leek Road | Cheadle | ST10 1JE
T: 01538 756888
E: enquiries@hcarchitects.co.uk
W: www.hcarchitects.co.uk

Client
Mr L Bagnall

Project
Erection of detached dwelling to replace residential caravan together with relocating route of drive within site

Title
Plans and elevations as proposed

SCHEME

Status
SCHEME

Date JUNE 2022 Drawn HMM

Scale @A1 AS NOTED Checked

Project No Drawing No.
01106 AL(0)02 Rev A